STATE	PROJECT NUMBER	SHEET NO.	TOTAL SHEETS
GA.	STP-209-1(1)	471	513

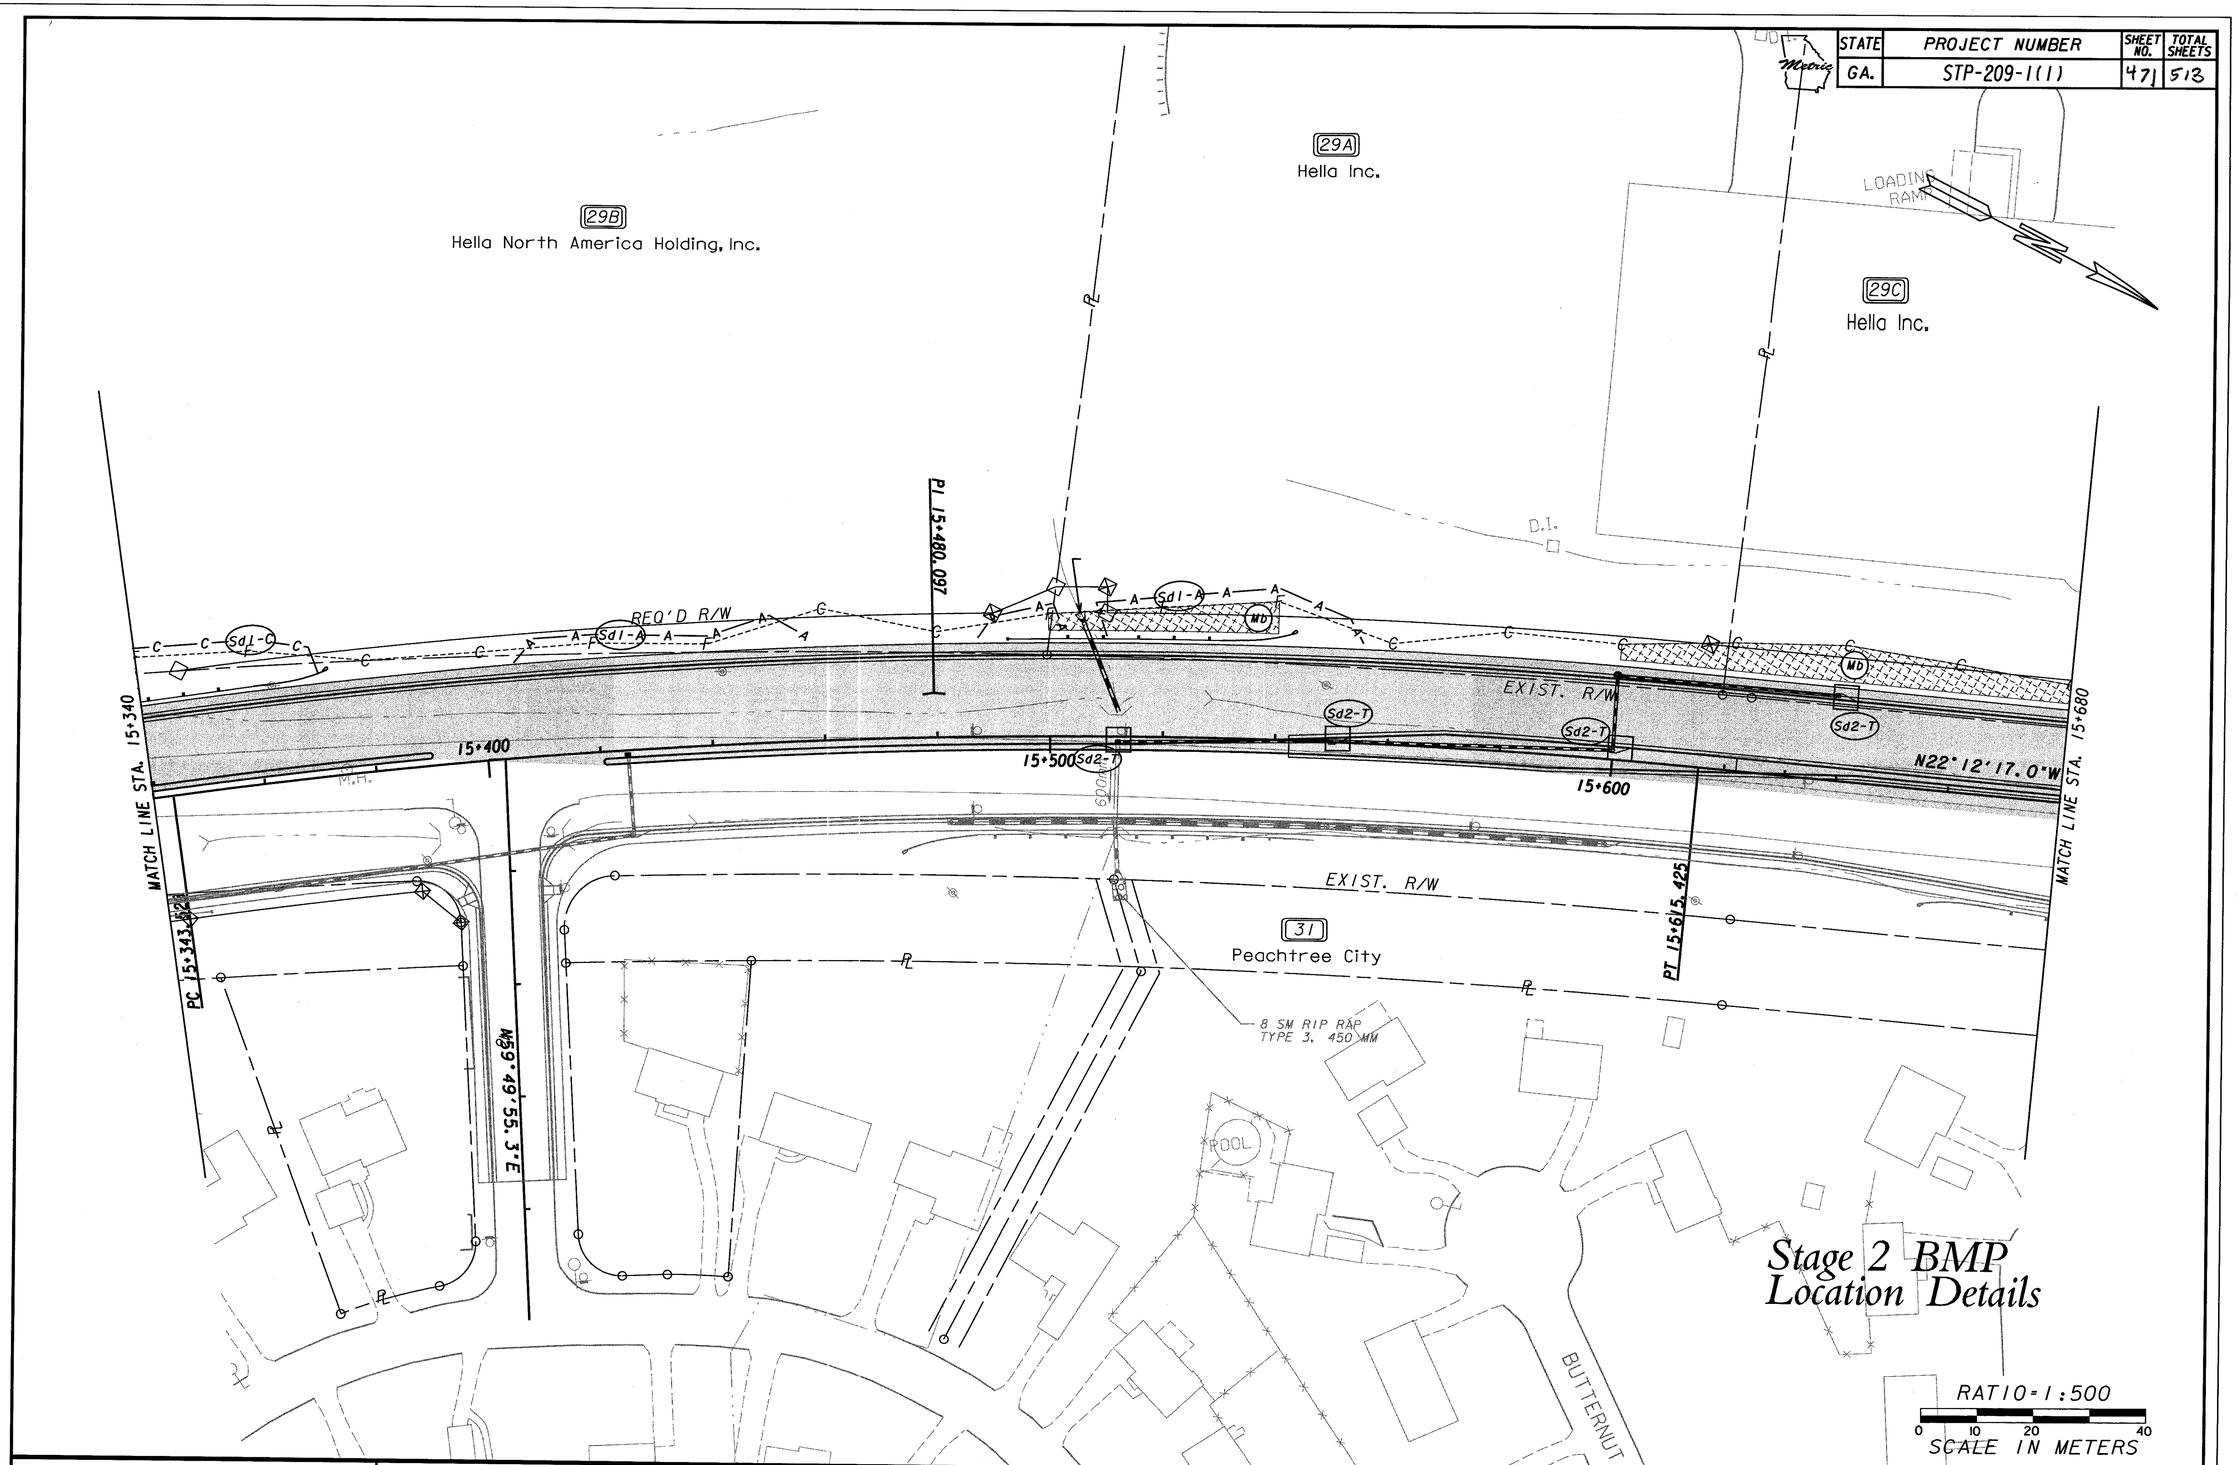

PROPERTY AND EXISTING R/W LINE
REQUIRED R/W LINE
CONSTRUCTION LIMITS
EASEMENT FOR CONSTR & MAINTENANCE OF SLOPES
EASEMENT FOR CONSTR OF SLOPES
EASEMENT FOR CONSTR OF DRIVES

BEGIN LIMIT OF ACCESS.....BLA
END LIMIT OF ACCESS.....ELA
LIMIT OF ACCESS
R/W AND LIMIT OF ACCESS
EXISTING R/W LINE

DATE	REVISIONS	DATE	REVISIONS
5/7/06	Rev. For New Typical Section		

GEORGIA
DEPARTMENT OF TRANSPORTATION
EROSION CONTROL PLAN
PROJECT STP-209-1(1)
COUNTY FAYETTE
DATE SH 40 OF

PLNCON m:\TRA\31-5031 GDOT Task Order 2005\TO 15 SR 74\dgn\32350se15stg2.dgn 5/10/2006 *PRF* $$PENTABLE$$