STATE	PROJECT NUMBER	SHEET NO.	TOTAL SHEETS
GA.	STP-209-1(1)	414	513

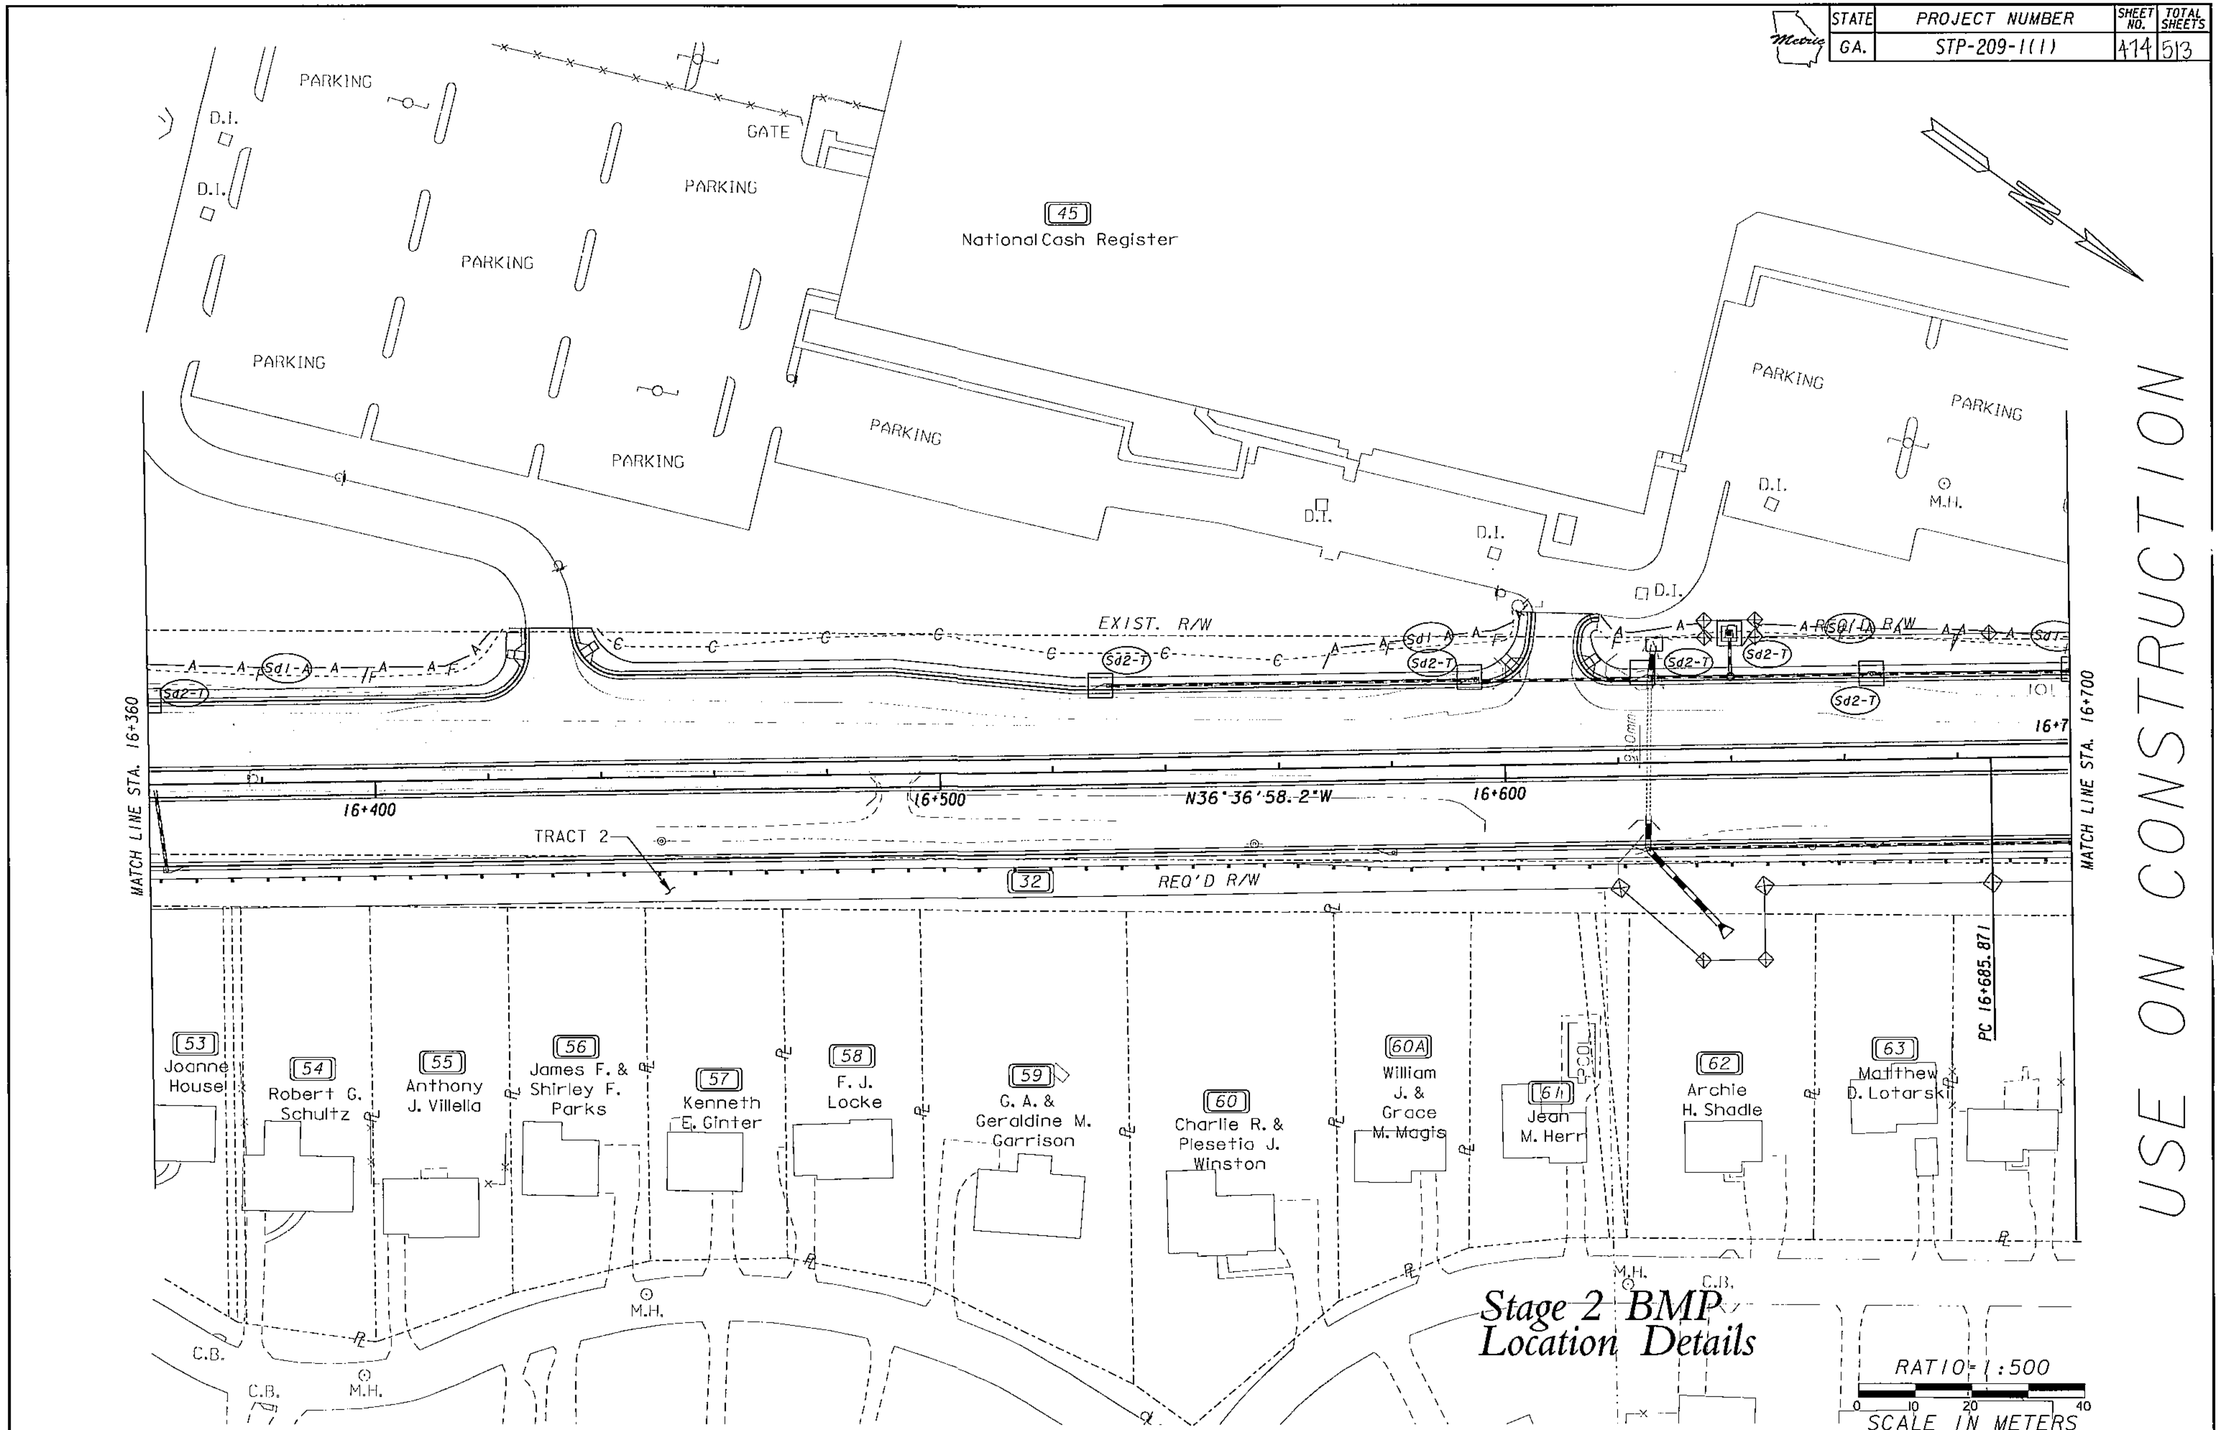

PROPERTY AND EXISTING R/W LINE
REQUIRED R/W LINE
CONSTRUCTION LIMITS
EASEMENT FOR CONSTR & MAINTENANCE OF SLOPES
EASEMENT FOR CONSTR OF SLOPES
EASEMENT FOR CONSTR OF DRIVES

BEGIN LIMIT OF ACCESS.....BLA
END LIMIT OF ACCESS.....ELA
LIMIT OF ACCESS
R/W AND LIMIT OF ACCESS
EXISTING R/W LINE

DATE	REVISIONS	DATE	REVISIONS
5/7/06	Rev. For New Typical Section		
5/18/07	Rev. Guardrail Location		

GEORGIA
DEPARTMENT OF TRANSPORTATION
EROSION CONTROL PLAN
PROJECT STP-209-1(1)
COUNTY FAYETTE
DATE SH 43 OF

5/15/2007 11:29:42 AM \\GDOT-DSN\G PLOT\GCF\go_klp8000_paper_36x24.gcf bquarles M:\322350FayetteSR74\SR 74 JBT efiles 8-31-06\32350SE18STG2.erf GO-RD4
PLNCON M:\322350FayetteSR74\SR 74 JBT efiles 8-31-06\32350SE18STG2.dgn 15-May-2007 11:30:02 \\gdot-dsn\geofg\resources\Gdot2007_Klp.tbl