TS-05

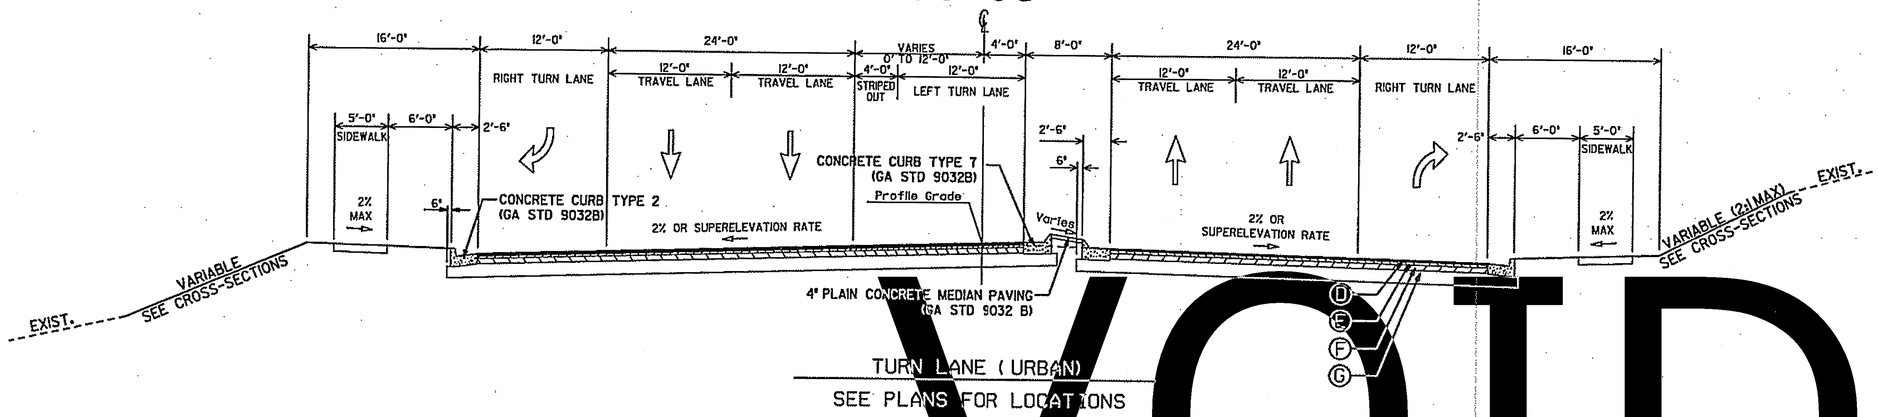

TURN LANE (URBAN)

SEE PLANS FOR LOCATIONS

VOID

TS-06

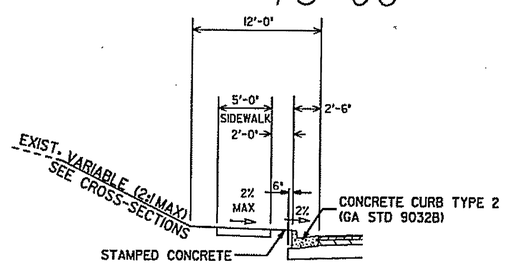

APPLIES TO
STA. 221+00 TO STA. 239+50 LT

TS-07

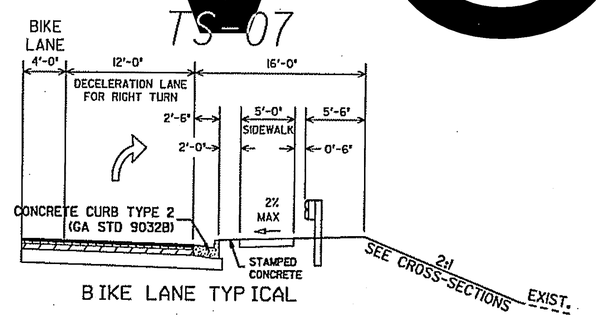

BIKE LANE TYPICAL

BIKE LANE STA 177+40 TO 195+00 RT

GUARDRAIL APPLIES TO
STA. 179+00 TO STA. 182+80 LT

GUARDRAIL APPLIES TO
STA. 179+50 TO STA. 181+09 RT

TS-08

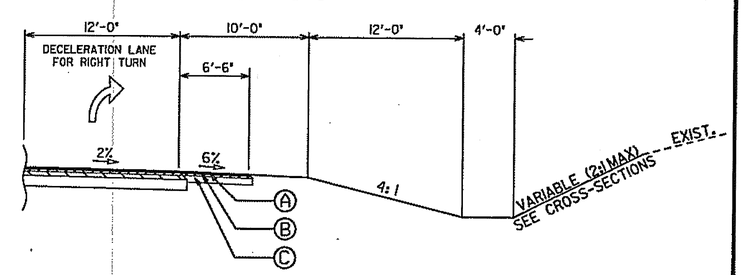

TURN LANE (RURAL)

SEE PLANS FOR LOCATIONS

SHOULDERS

- Ⓐ 1.5" (165 LB/SY) 12.5 mm SUPERPAVE
- Ⓑ 2" (220 LB/SY) 19 mm SUPERPAVE
- Ⓒ 6" GRADED AGGREGATE BASE CRS, INCL MATL

FULL DEPTH PAVEMENT

- Ⓓ 1.5" (165 LB/SY) 12.5 mm SUPERPAVE
- Ⓔ 4" (440 LB/SY) 19 mm SUPERPAVE
- Ⓕ 5" (550 LB/SY) 25 mm SUPERPAVE
- Ⓖ 12" GRADED AGGREGATE BASE CRS, INCL MATL

MULKEY ENGINEERS & CONSULTANTS
1255 CANTON STREET, SUITE G
ROSWELL, GEORGIA 30075
(678) 461-3511

DRAWING NOT TO SCALE

REVISION DATES

STATE OF GEORGIA
DEPARTMENT OF TRANSPORTATION
OFFICE: CONSULTANT DESIGN

TYPICAL SECTIONS

SR 74 RIGHT AND LEFT TURN LANES, & LOCATIONS FOR SIDEWALK AND BICYCLE LANES

DRAWING No. 5-05