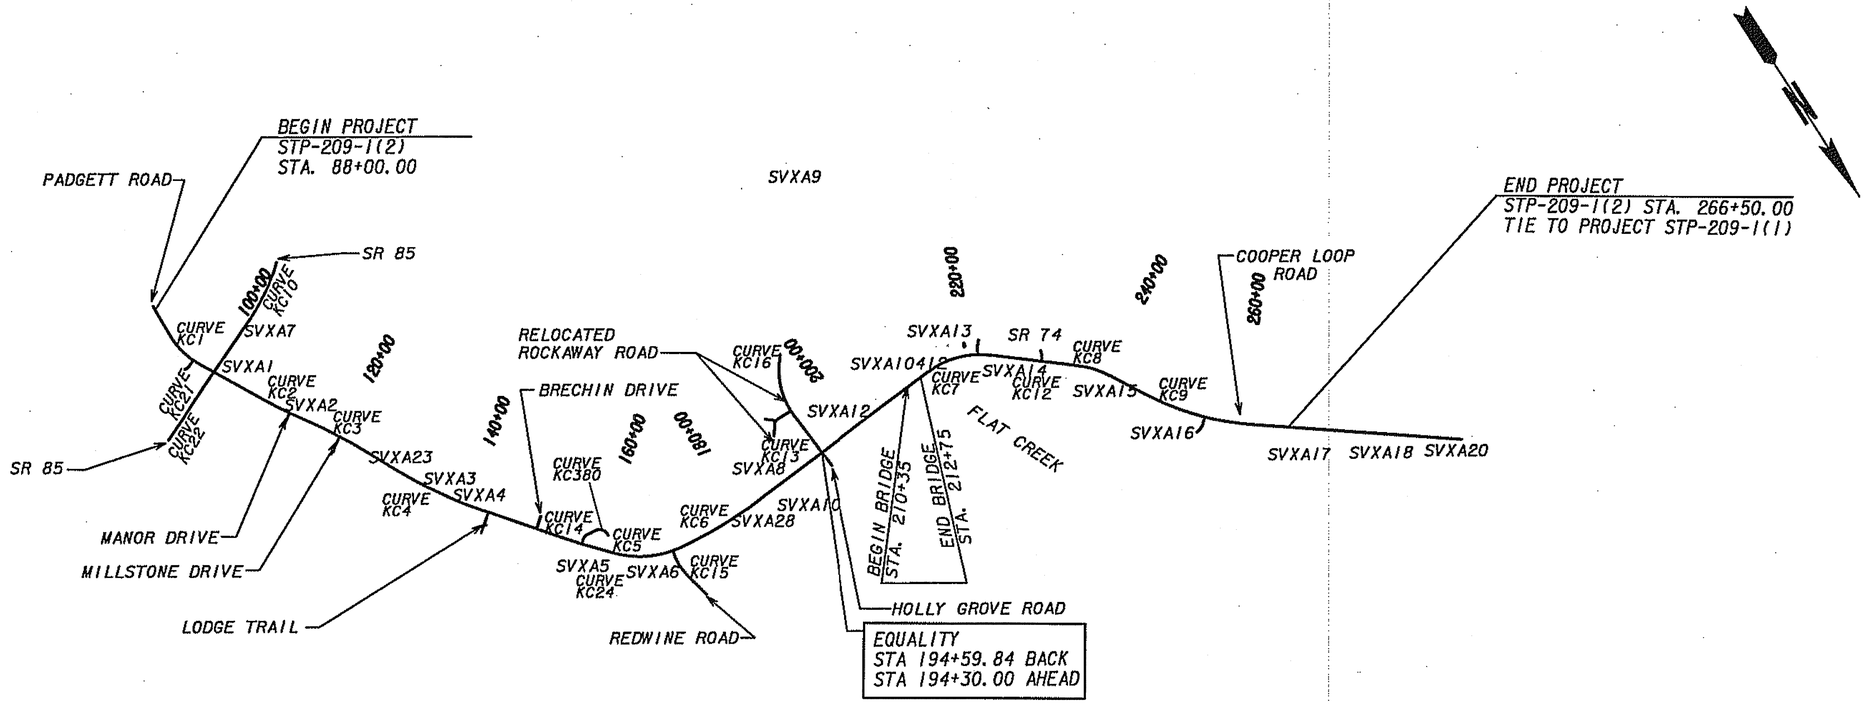

SVXA1 N 1210306.659 E 2191123.650 EL 787.48 DISTRICT CONTROL DELTA D1	SVXA2 N 1211586.444 E 2190346.423 EL 801.584 LOCATION CONTROL DELTA ¾" REBAR	SVXA3 N 1213502.878 E 2189267.376 EL 818.571 DISTRICT CONTROL DELTA D3	SVXA4 N 1213911.948 E 2189055.805 EL 820.985 LOCATION CONTROL DELTA ¾" REBAR	SVXA5 N 1215254.777 E 2187976.260 EL 824.045 LOCATION CONTROL DELTA ¾" REBAR	SVXA6 N 1215950.229 E 2187102.309 EL 816.498 LOCATION CONTROL DELTA ¾" REBAR	SVXA7 N 1209934.726 E 2190114.058 EL 822.174 DISTRICT CONTROL DELTA CLD4 J-1286	SVXA8 N 1215851.555 E 2185358.044 EL 804.309 DISTRICT CONTROL DELTA D902 J-1477	SVXA9 N 1212195.862 E 2182610.681 EL 800.000 DISTRICT CONTROL DELTA D901 J-1477	SVXA10 N 1215976.242 E 2185097.832 EL 805.164 LOCATION CONTROL DELTA ¾" REBAR
SVXA12 N 1215891.194 E 2184031.598 EL 787.672 LOCATION CONTROL DELTA ¾" REBAR	SVXA13 N 1215543.127 E 2182251.906 EL 753.321 LOCATION CONTROL DELTA ¾" REBAR	SVXA14 N 1216226.809 E 2181328.091 EL 797.483 LOCATION CONTROL DELTA ½" REBAR	SVXA15 N 1217119.832 E 2180450.290 EL 792.857 LOCATION CONTROL DELTA ½" REBAR	SVXA16 N 1218210.341 E 2179869.729 EL 805.609 LOCATION CONTROL DELTA ½" REBAR	SVXA17 N 1219256.481 E 2178596.977 EL 798.650 LOCATION CONTROL DELTA ¾" REBAR	SVXA18 N 1219839.502 E 2177661.476 EL 815.235 LOCATION CONTROL DELTA ½" REBAR	SVXA20 N 1220432.017 E 2176880.349 EL 831.324 LOCATION CONTROL DELTA ½" REBAR	SVXA23 N 1213060.295 E 2189504.584 EL 812.344 LOCATION CONTROL DELTA ¾" REBAR	SVXA28 N 1215987.468 E 2185551.869 EL 803.884 LOCATION CONTROL DELTA ¾" REBAR
SVXA10412 N 1215623.593 E 2182946.541 EL 752.343 NGS CONTROL MONUMENT SNGSCM									

FOR CURVE DATA SEE DRAWING 11-02

MULKEY ENGINEERS & CONSULTANTS
1255 CANTON STREET, SUITE G
ROSWELL, GEORGIA 30075
(678) 461-3511

SCALE IN FEET
0 1000 2000 4000

REVISION DATES

STATE OF GEORGIA
DEPARTMENT OF TRANSPORTATION
OFFICE: CONSULTANT DESIGN

CONSTRUCTION LAYOUT

DRAWING No. 11-01