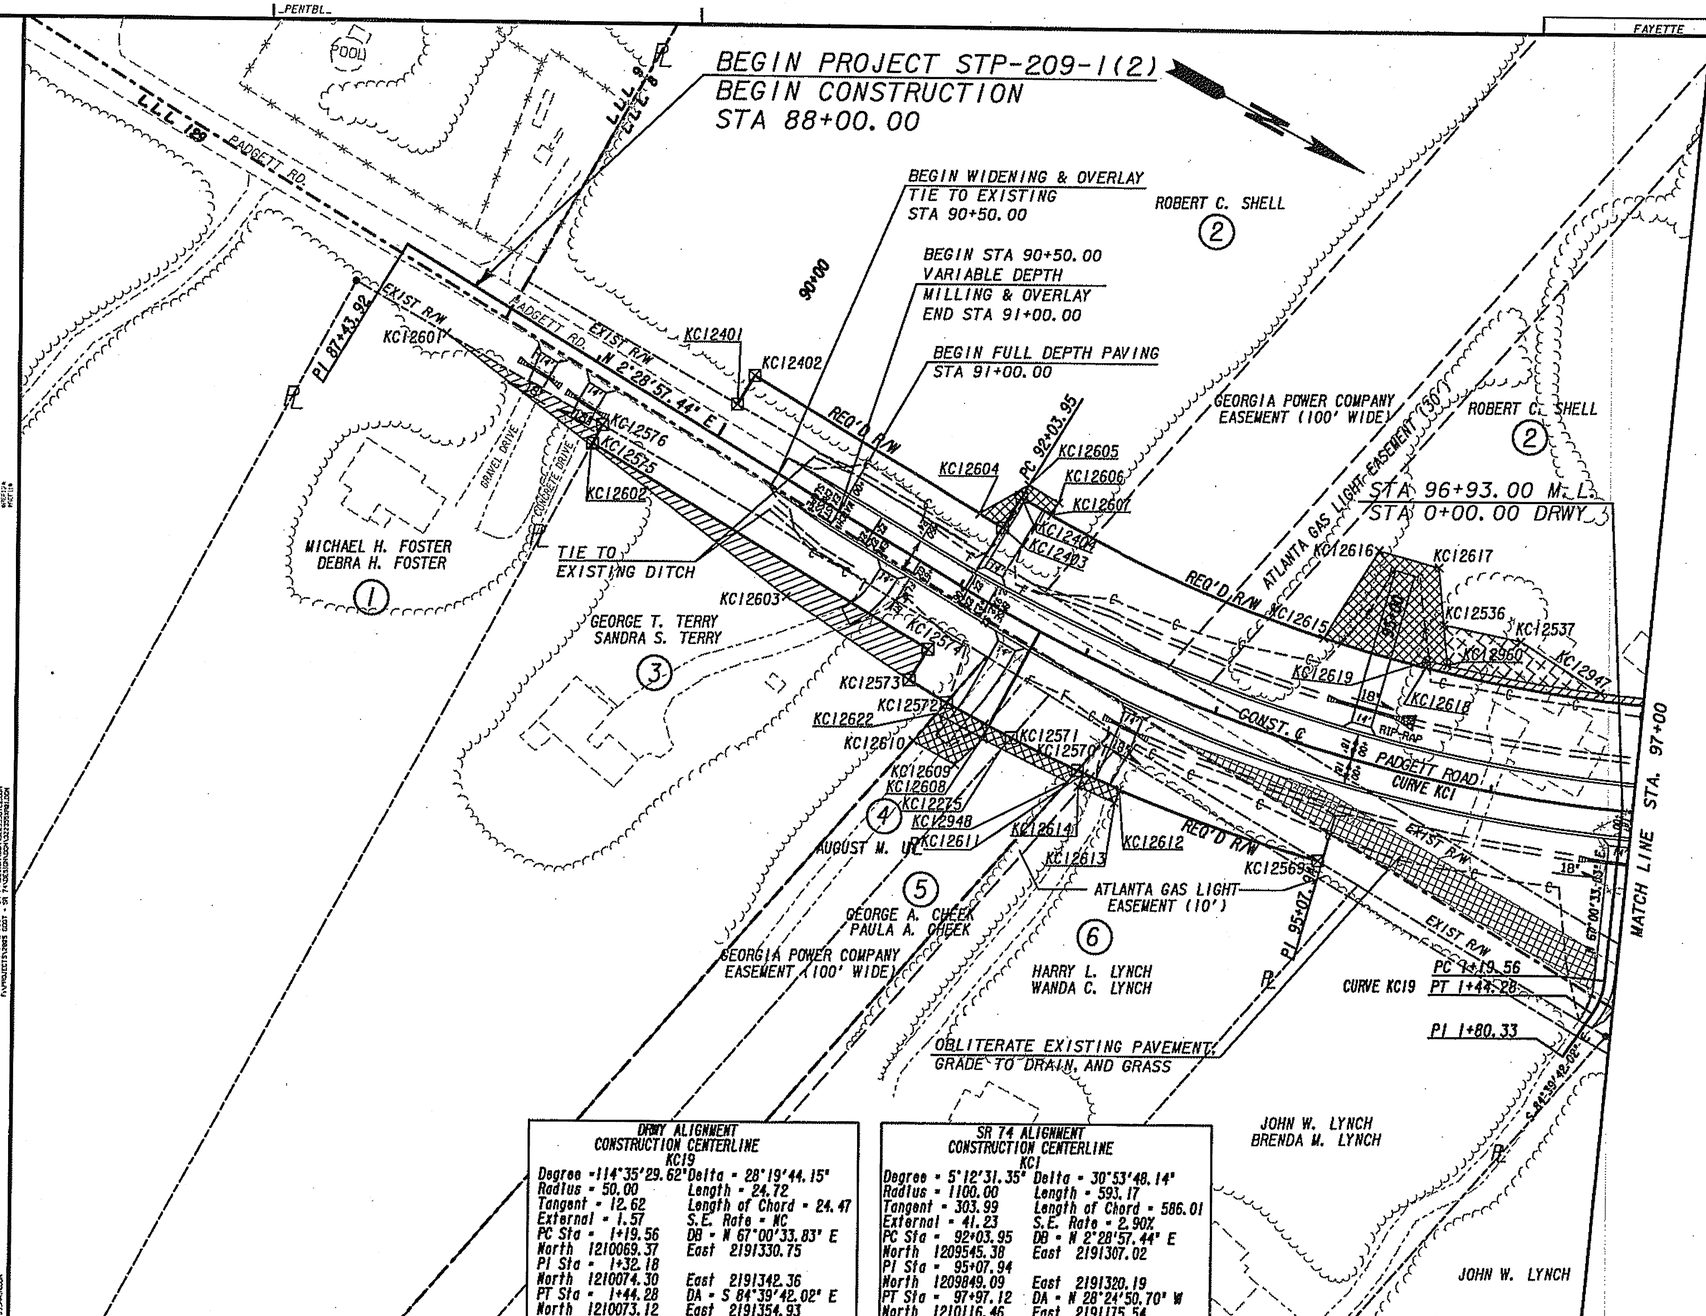

KC12401	90+00.00	26.51	LT PADGETT RD
KC12402	90+00.00	50.00	LT PADGETT RD
KC12403	92+03.95	50.00	LT PADGETT RD
KC12404	92+03.95	75.00	LT PADGETT RD
KC12569	94+97.57	75.00	RT PADGETT RD
KC12570	93+29.24	75.00	RT PADGETT RD
KC12571	92+80.72	75.00	RT PADGETT RD
KC12572	92+32.12	75.00	RT PADGETT RD
KC12573	92+03.95	75.00	RT PADGETT RD
KC12574	92+03.95	50.00	RT PADGETT RD
KC12575	89+27.53	50.00	RT PADGETT RD
KC12576	89+26.91	35.32	RT PADGETT RD
KC12601	88+00.00	38.47	LT PADGETT RD
KC12602	89+27.60	51.88	RT PADGETT RD
KC12604	91+85.00	50.00	LT PADGETT RD
KC12605	92+03.95	85.00	LT PADGETT RD
KC12606	92+30.00	85.00	LT PADGETT RD
KC12607	92+30.00	75.00	LT PADGETT RD
KC12608	92+65.00	84.78	RT PADGETT RD
KC12610	92+26.25	110.0	RT PADGETT RD
KC12611	93+34.00	75.00	RT PADGETT RD
KC12612	93+60.00	75.00	RT PADGETT RD
KC12613	93+60.00	85.00	RT PADGETT RD
KC12614	93+34.00	85.00	RT PADGETT RD
KC12615	94+55.00	75.00	LT PADGETT RD
KC12616	94+75.00	145.0	LT PADGETT RD
KC12617	95+25.00	145.0	LT PADGETT RD
KC12618	95+35.00	75.00	LT PADGETT RD
KC12619	95+35.00	80.00	LT PADGETT RD
KC12960	95+50.00	80.00	LT PADGETT RD

SIDESTREET QUICK INDEX	
SIDESTREET NAME	DRAWING NUMBER
S.R. 85	13-02, 14-01, 14-02
MANOR DRIVE	13-03
MILLSTONE DRIVE	13-03
LODGE TRAIL	13-05
BRECHIN DRIVE	13-05
REDWINE ROAD	13-07, 14-03
RELOCATED ROCKAWAY ROAD	13-08, 14-04
HOLLY GROVE ROAD	13-08
OLD ROCKAWAY ROAD	14-04

DRWY ALIGNMENT
CONSTRUCTION CENTERLINE
KC19

Degree = 114°35'29.62"	Delta = 28°19'44.15"
Radius = 50.00	Length = 24.72
Tangent = 12.62	Length of Chord = 24.47
External = 1.57	S.E. Rate = NC
PC Sta = 1+19.56	DB = N 67°00'33.83" E
North 1210069.37	East 2191330.75
PI Sta = 1+32.18	
North 1210074.30	East 2191342.36
PT Sta = 1+44.28	DA = S 84°39'42.02" E
North 1210073.12	East 2191354.93

SR 74 ALIGNMENT
CONSTRUCTION CENTERLINE
KC1

Degree = 5°12'31.35"	Delta = 30°53'48.14"
Radius = 1100.00	Length = 593.17
Tangent = 303.99	Length of Chord = 586.01
External = 41.23	S.E. Rate = 2.90%
PC Sta = 92+03.95	DB = N 2°28'57.44" E
North 1209545.38	East 2191307.02
PI Sta = 95+07.94	
North 1209849.09	East 2191320.19
PT Sta = 97+97.12	DA = N 28°24'50.70" W
North 1210116.46	East 2191175.54

PROPERTY AND EXISTING R/W LINE
REQUIRED R/W LINE
CONSTRUCTION LIMITS
EASEMENT FOR CONSTR & MAINTENANCE OF SLOPES
EASEMENT FOR CONSTR OF SLOPES
EASEMENT FOR CONSTR OF DRIVES

MULKEY ENGINEERS & CONSULTANTS
1255 CANTON STREET, SUITE G
ROSWELL, GEORGIA 30075
(678) 461-3511

SCALE IN FEET
0 50 100 200

REVISION DATES

STATE OF GEORGIA
DEPARTMENT OF TRANSPORTATION
OFFICE: CONSULTANT DESIGN

MAINLINE PLAN

DRAWING No. 13 -01