USER:kmcduff _PENTBL_

KC12405	97+56.53	LT	75.00	PADGETT RD
KC12406	18+85.00	LT	122.0	S.R. 85
KC12408	18+48.00	LT	77.00	S.R. 85
KC12409	102+25.0	LT	100.0	S.R. 74
KC12410	102+74.32	LT	100.00	S.R. 74
KC12411	103+59.20	LT	100.00	S.R. 74
KC12412	104+61.4	LT	100.0	S.R. 74
KC12413	105+45.49	LT	100.0	S.R. 74
KC12414	107+83.05	LT	100.00	S.R. 74
KC12415	107+83.05	LT	75.00	S.R. 74
KC12416	108+34.38	LT	75.00	S.R. 74
KC12556	103+59.26	RT	74.20	S.R. 74
KC12557	103+55.93	RT	80.50	S.R. 74
KC12558	101+90.00	RT	104.00	S.R. 74
KC12620	97+71.93	LT	80.00	PADGETT RD
KC12621	18+50.85	LT	86.00	S.R. 85
KC12623	21+42.67	LT	90.00	S.R. 85
KC12624	22+28.90	LT	90.00	S.R. 85
KC12627	23+92.00	RT	148.48	S.R. 85
KC12628	23+91.00	RT	76.17	S.R. 85
KC12633	102+60.00	RT	94.09	S.R. 74
KC12634	102+61.14	RT	99.99	S.R. 74
KC12635	101+87.93	RT	110.35	S.R. 74
KC12636	103+25.00	RT	84.88	S.R. 74
KC12637	102+90.00	RT	130.00	S.R. 74
KC12638	102+65.00	RT	120.00	S.R. 74
KC12639	103+52.50	RT	87.00	S.R. 74
KC12640	103+19.72	RT	91.69	S.R. 74
KC12641	104+48.00	RT	73.96	S.R. 74
KC12642	104+53.77	RT	87.00	S.R. 74
KC12643	105+20.00	RT	73.77	S.R. 74
KC12644	105+00.00	RT	135.00	S.R. 74
KC12645	104+75.00	RT	135.00	S.R. 74
KC12646	106+00.00	RT	73.56	S.R. 74
KC12647	107+38.22	RT	90.49	S.R. 74
KC12648	109+75.24	RT	95.00	S.R. 74
KC12559	101+75.00	RT	150.00	S.R. 74
KC12672	101+89.0	LT	114.97	S.R. 74
KC12673	102+74.05	LT	109.00	S.R. 74
KC12674	103+50.00	LT	104.00	S.R. 74
KC12675	104+25.00	LT	100.00	S.R. 74
KC12676	104+35.00	LT	100.00	S.R. 74
KC12677	104+55.36	LT	110.00	S.R. 74
KC12678	106.00+00	LT	100.00	S.R. 74
KC12679	106+20.00	LT	145.00	S.R. 74
KC12680	107+00.00	LT	145.00	S.R. 74
KC12681	107+25.00	LT	100.00	S.R. 74
KC12682	107+83.05	LT	93.00	S.R. 74
KC12683	108+44.59	LT	93.00	S.R. 74
KC12911	107+75.00	RT	95.00	S.R. 74
SVXA4416	24+06.98	LT	184+65	S.R. 85
SVXA4417	22+45.80	LT	252.37	S.R. 85

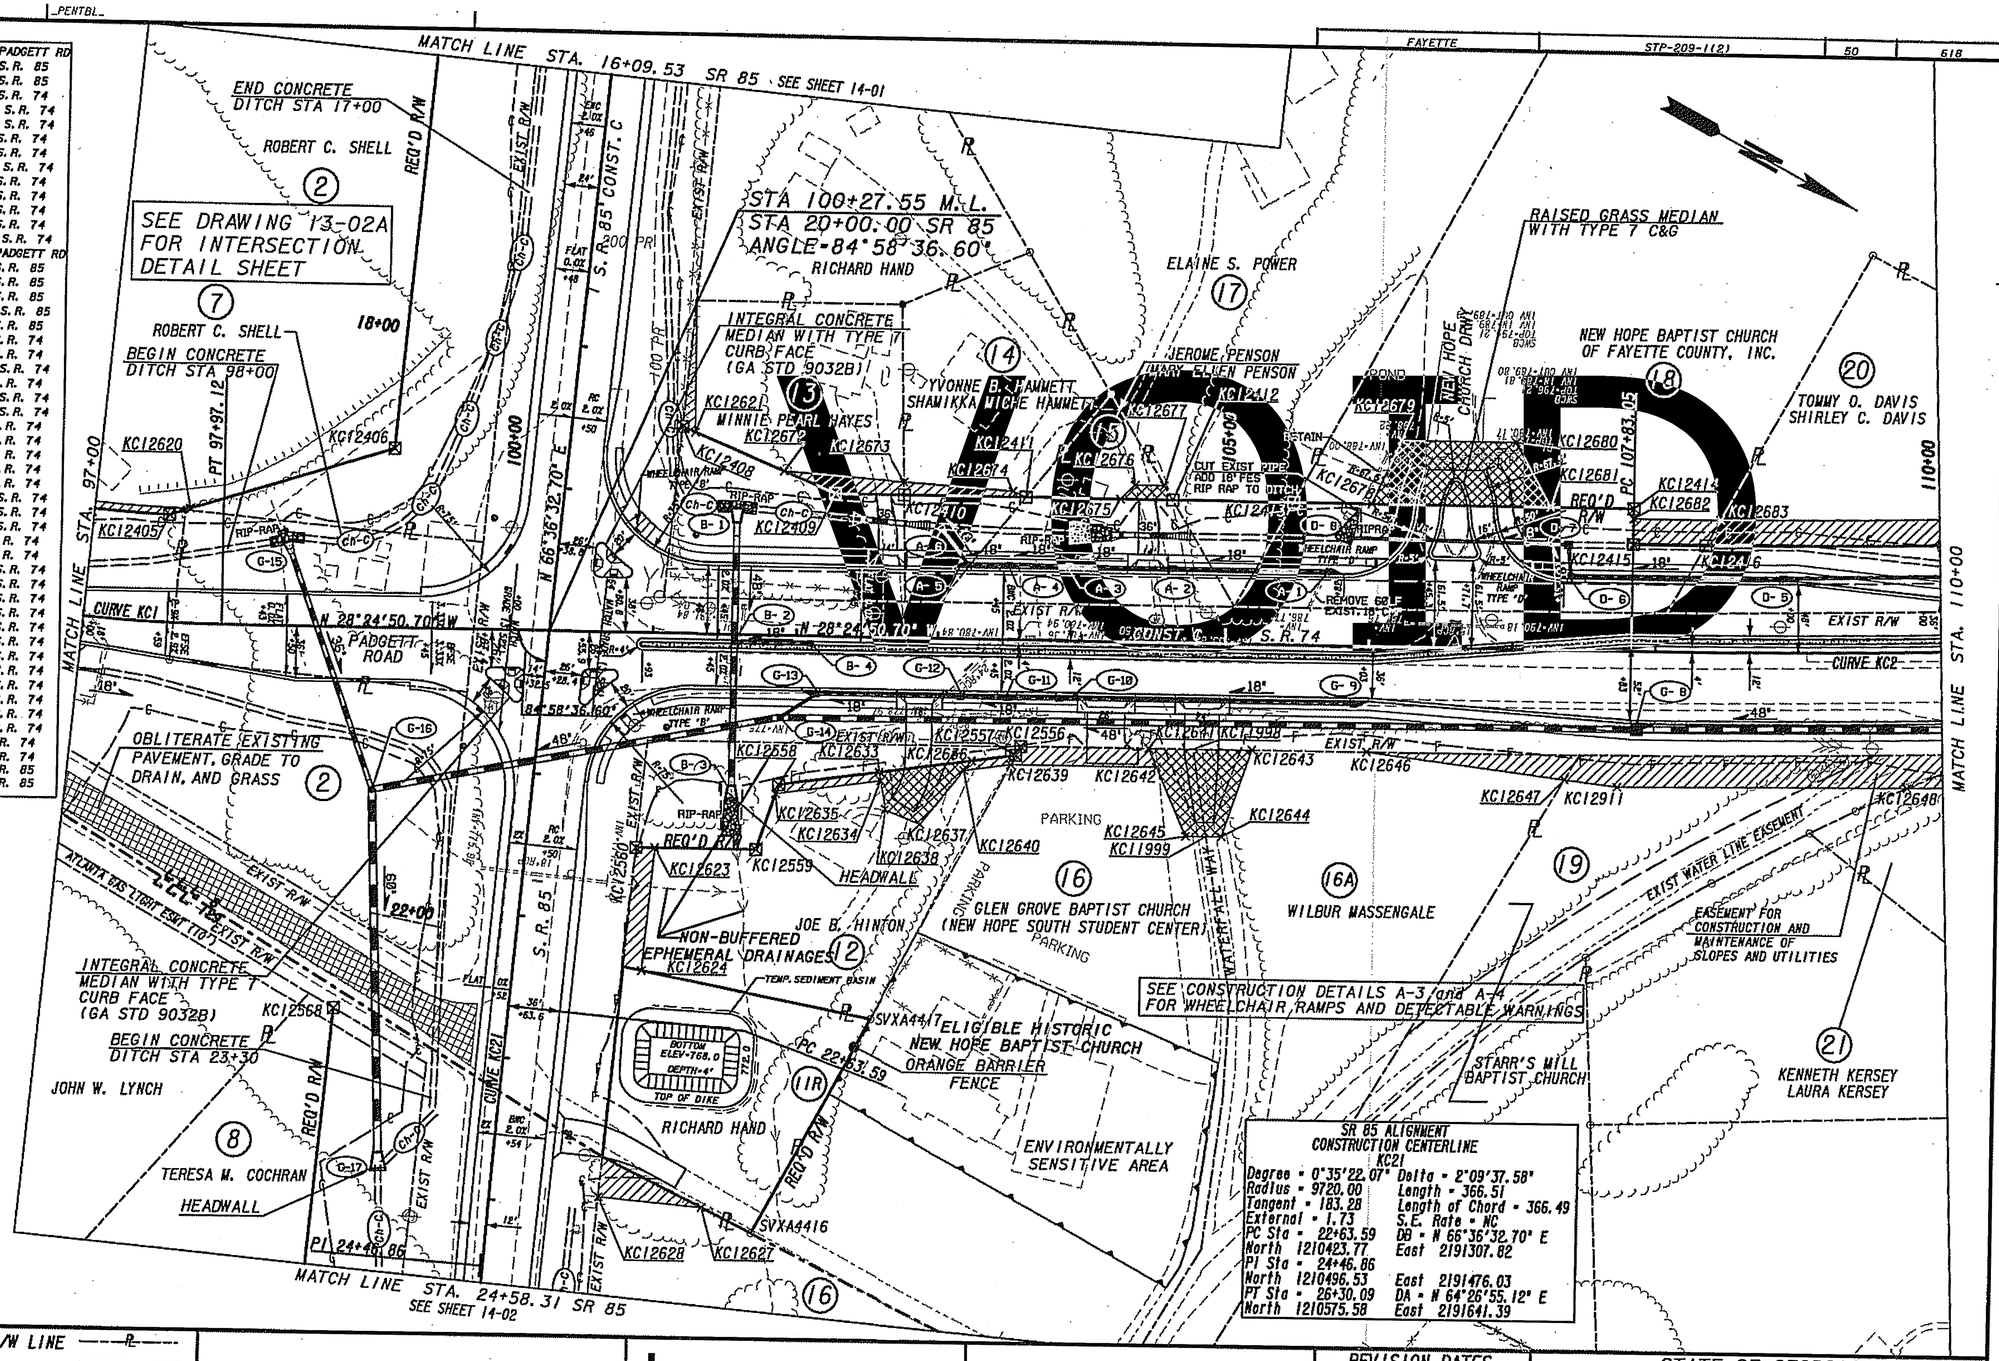

SR 85 ALIGNMENT
CONSTRUCTION CENTERLINE
KC21

Degree = 0°35'22.07"	Delta = 2°09'37.58"
Radius = 9720.00	Length = 366.51
Tangent = 183.28	Length of Chord = 366.49
External = 1.73	S.E. Rate = NC
PC Sta = 22+63.59	DB = N 66°36'32.70" E
North 1210423.77	East 2191307.82
PI Sta = 24+46.86	
North 1210496.53	East 2191476.03
PT Sta = 26+30.09	DA = N 64°26'55.12" E
North 1210575.58	East 2191641.39

PROPERTY AND EXISTING R/W LINE
REQUIRED R/W LINE
CONSTRUCTION LIMITS
EASEMENT FOR CONSTR & MAINTENANCE OF SLOPES
EASEMENT FOR CONSTR OF SLOPES
EASEMENT FOR CONSTR OF DRIVES

MULKEY ENGINEERS & CONSULTANTS
1255 CANTON STREET, SUITE G
ROSWELL, GEORGIA 30075
(678) 461-3511

SCALE IN FEET 0 50 100 200

REVISION DATES
4/14/09

STATE OF GEORGIA
DEPARTMENT OF TRANSPORTATION
OFFICE: CONSULTANT DESIGN
MAINLINE PLAN

DRAWING No. 13-02

\design\dgn\322355cp02.dgn 5/1/2009 8:50:00 AM