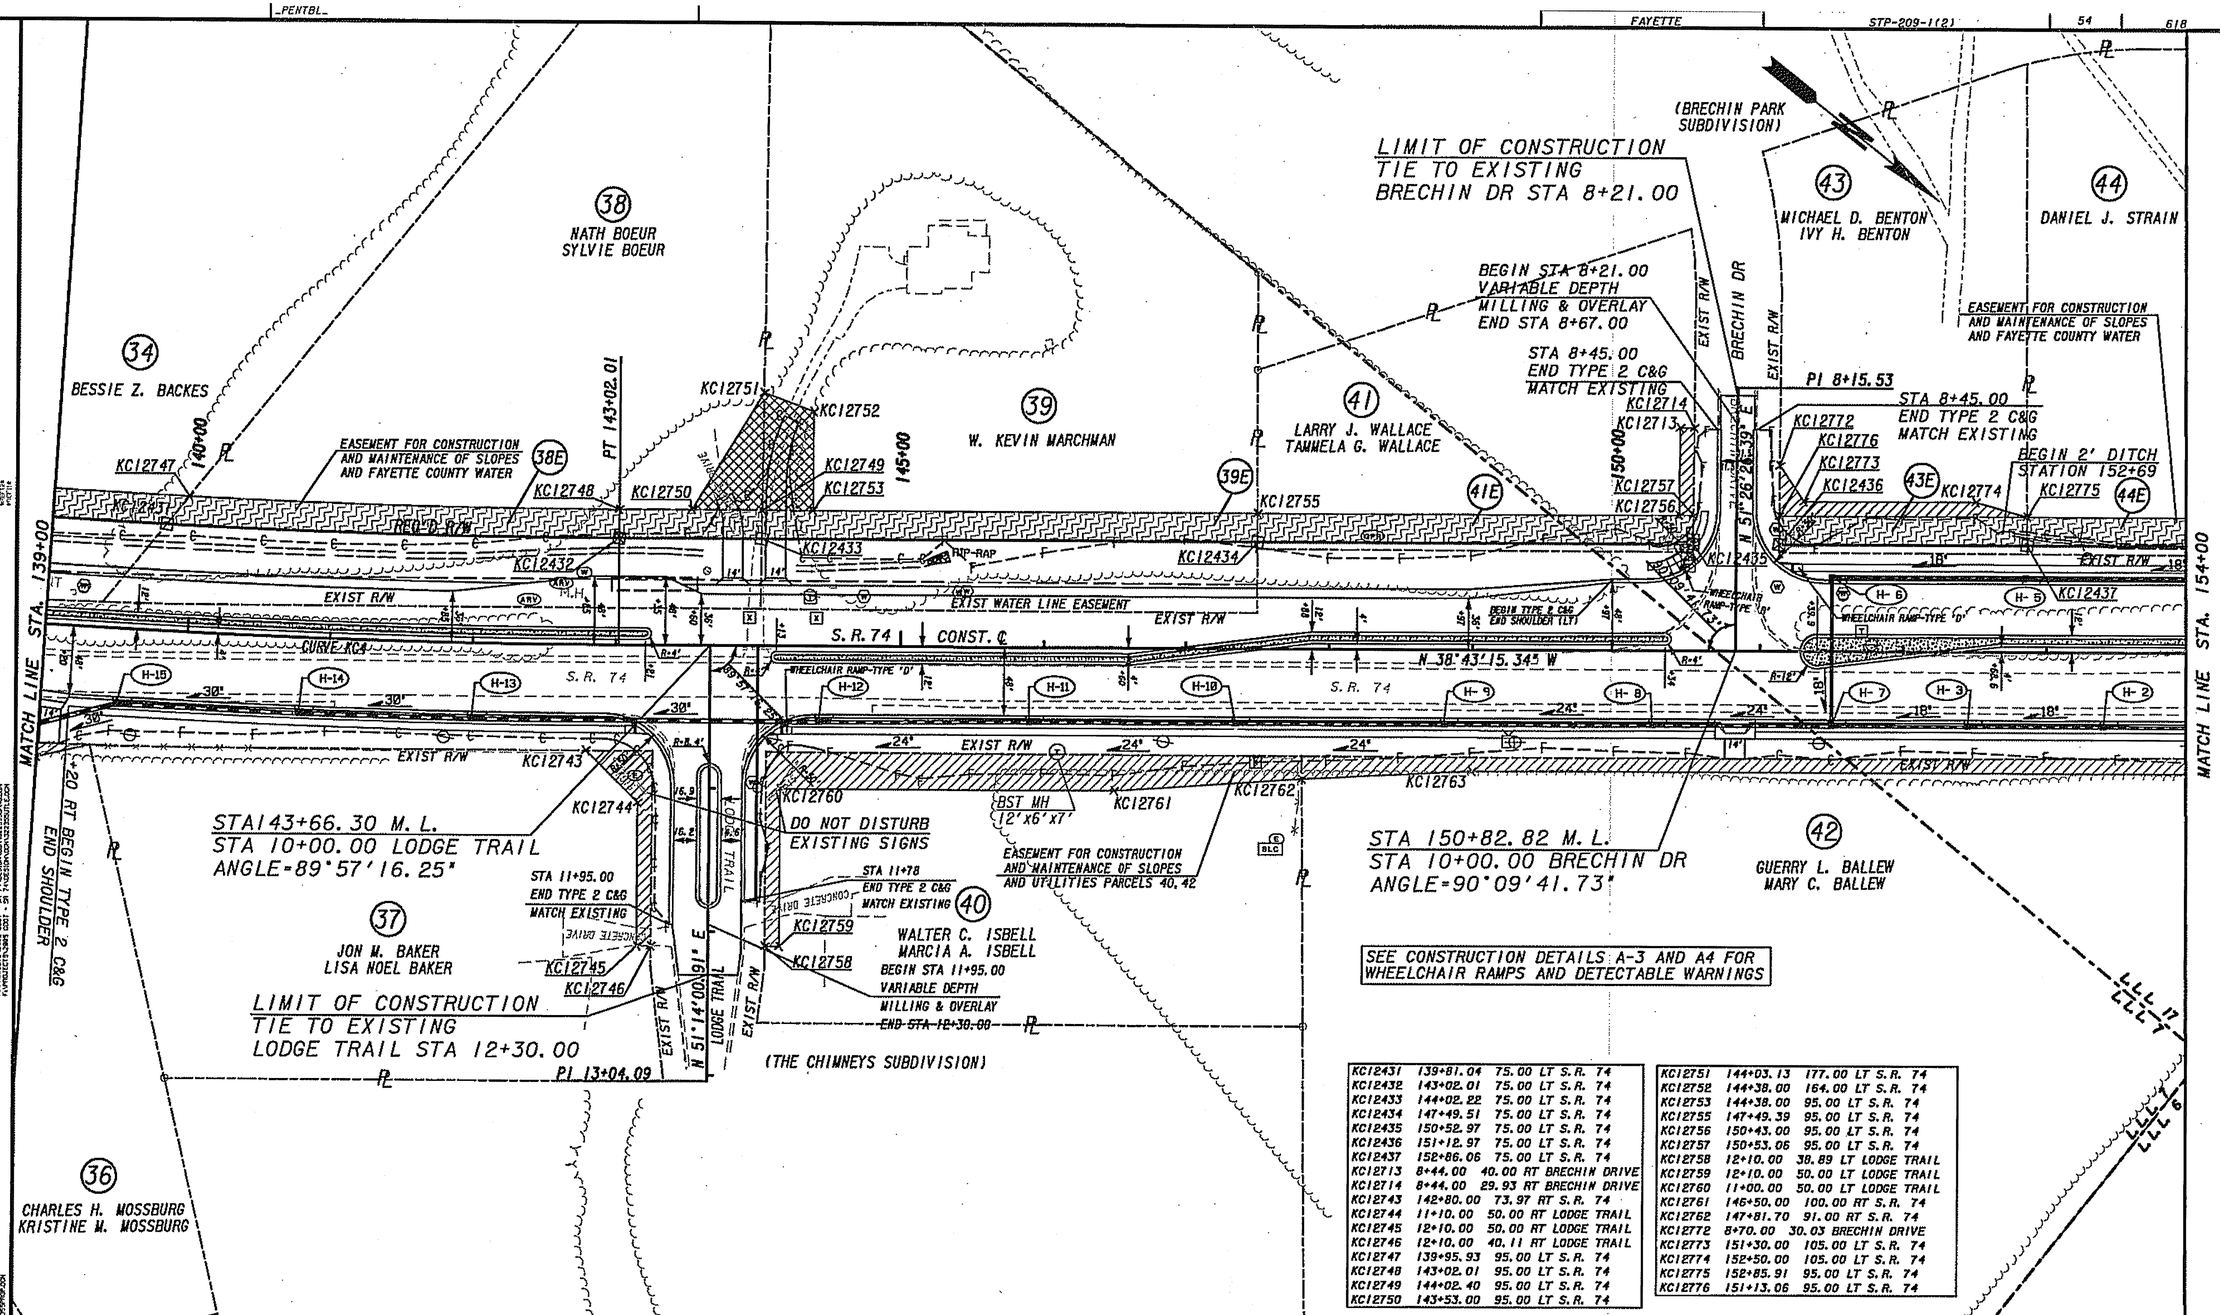

SEE CONSTRUCTION DETAILS A-3 AND A4 FOR WHEELCHAIR RAMPS AND DETECTABLE WARNINGS

KC12431	139+81.04	75.00	LT S.R. 74
KC12432	143+02.01	75.00	LT S.R. 74
KC12433	144+02.22	75.00	LT S.R. 74
KC12434	147+49.51	75.00	LT S.R. 74
KC12435	150+52.97	75.00	LT S.R. 74
KC12436	151+12.97	75.00	LT S.R. 74
KC12437	152+86.06	75.00	LT S.R. 74
KC12713	8+44.00	40.00	RT BRECHIN DRIVE
KC12714	8+44.00	29.93	RT BRECHIN DRIVE
KC12743	142+80.00	73.97	RT S.R. 74
KC12744	11+10.00	50.00	RT LODGE TRAIL
KC12745	12+10.00	50.00	RT LODGE TRAIL
KC12746	12+10.00	40.11	RT LODGE TRAIL
KC12747	139+95.93	95.00	LT S.R. 74
KC12748	143+02.01	95.00	LT S.R. 74
KC12749	144+02.40	95.00	LT S.R. 74
KC12750	143+53.00	95.00	LT S.R. 74

KC12751	144+03.13	177.00	LT S.R. 74
KC12752	144+38.00	164.00	LT S.R. 74
KC12753	144+38.00	95.00	LT S.R. 74
KC12755	147+49.39	95.00	LT S.R. 74
KC12756	150+43.00	95.00	LT S.R. 74
KC12757	150+53.06	95.00	LT S.R. 74
KC12758	12+10.00	38.89	LT LODGE TRAIL
KC12759	12+10.00	50.00	LT LODGE TRAIL
KC12760	11+00.00	50.00	LT LODGE TRAIL
KC12761	146+50.00	100.00	RT S.R. 74
KC12762	147+81.70	91.00	RT S.R. 74
KC12772	8+70.00	30.03	BRECHIN DRIVE
KC12773	151+30.00	105.00	LT S.R. 74
KC12774	152+50.00	105.00	LT S.R. 74
KC12775	152+85.91	95.00	LT S.R. 74
KC12776	151+13.06	95.00	LT S.R. 74

PROPERTY AND EXISTING R/W LINE
REQUIRED R/W LINE
CONSTRUCTION LIMITS
EASEMENT FOR CONSTR & MAINTENANCE OF SLOPES
EASEMENT FOR CONSTR OF SLOPES
EASEMENT FOR CONSTR OF DRIVES

MULKEY ENGINEERS & CONSULTANTS
1255 CANTON STREET, SUITE G
ROSWELL, GEORGIA 30075
(678) 461-3511

SCALE IN FEET
0 50 100 200

REVISION DATES

STATE OF GEORGIA
DEPARTMENT OF TRANSPORTATION
OFFICE: CONSULTANT DESIGN

MAINLINE PLAN

DRAWING No. 13 -05