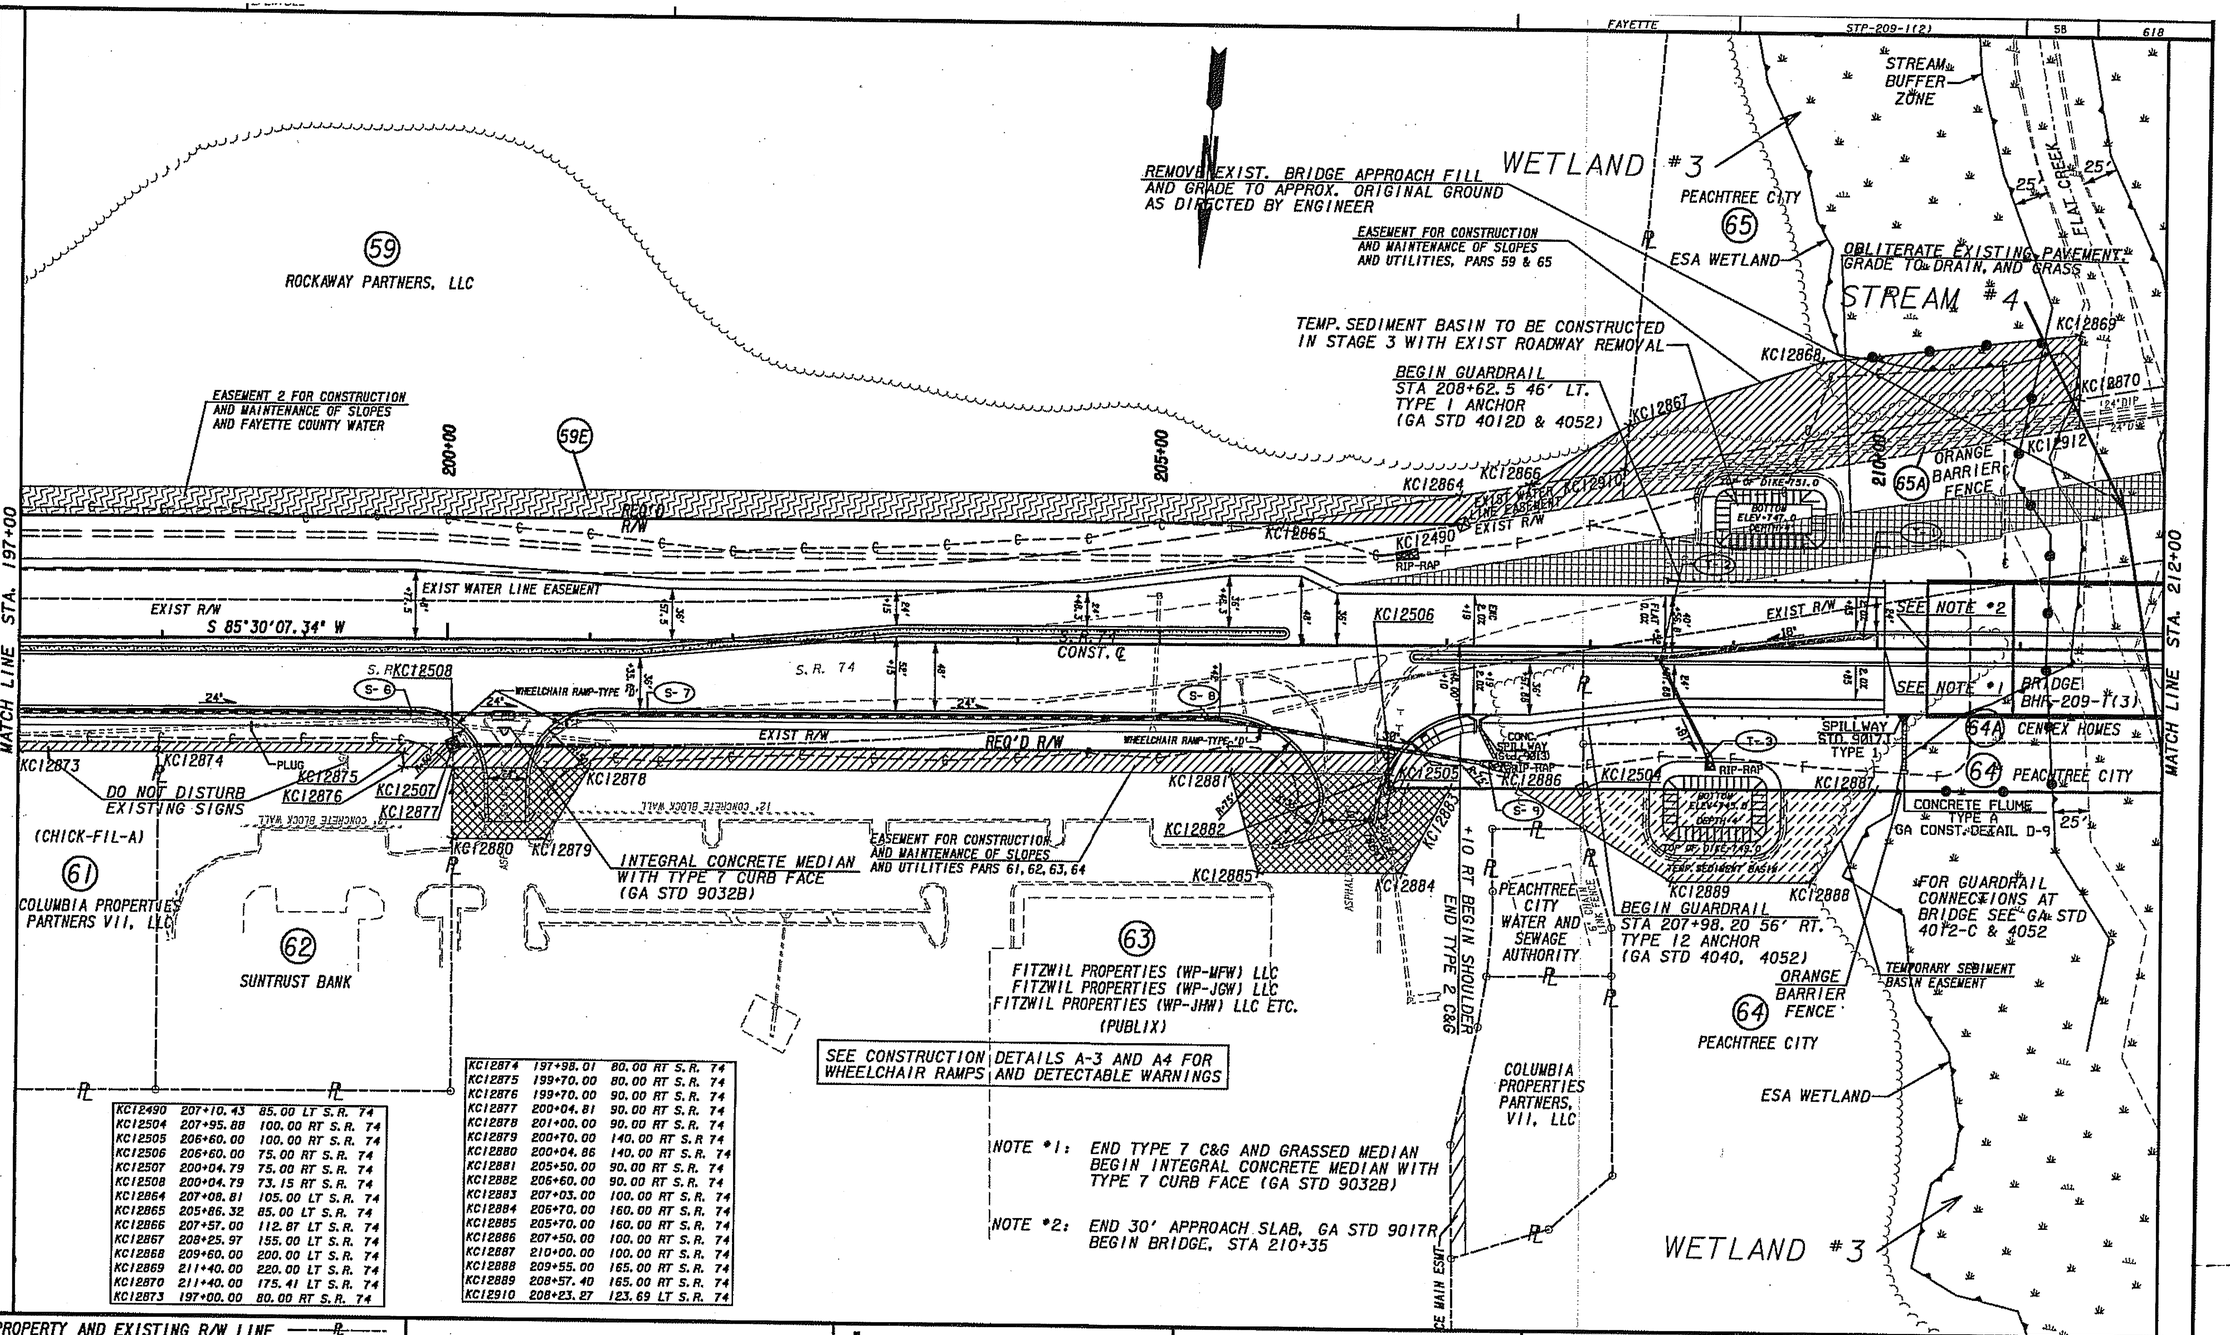


| | | | |
|---|---|---|---|
| KC12490 | 207+10.43 | 85.00 LT S.R. 74 |
| KC12504 | 207+95.88 | 100.00 RT S.R. 74 |
| KC12505 | 206+60.00 | 100.00 RT S.R. 74 |
| KC12506 | 206+60.00 | 75.00 RT S.R. 74 |
| KC12507 | 200+04.79 | 75.00 RT S.R. 74 |
| KC12508 | 200+04.79 | 73.15 RT S.R. 74 |
| KC12864 | 207+08.81 | 105.00 LT S.R. 74 |
| KC12865 | 205+86.32 | 85.00 LT S.R. 74 |
| KC12866 | 207+57.00 | 112.87 LT S.R. 74 |
| KC12867 | 208+25.97 | 155.00 LT S.R. 74 |
| KC12868 | 209+60.00 | 200.00 LT S.R. 74 |
| KC12869 | 211+40.00 | 220.00 LT S.R. 74 |
| KC12870 | 211+40.00 | 175.41 LT S.R. 74 |
| KC12873 | 197+00.00 | 80.00 RT S.R. 74 |

| | | |
|---|---|---|
| KC12874 | 197+98.01 | 80.00 RT S.R. 74 |
| KC12875 | 199+70.00 | 80.00 RT S.R. 74 |
| KC12876 | 199+70.00 | 90.00 RT S.R. 74 |
| KC12877 | 200+04.81 | 90.00 RT S.R. 74 |
| KC12878 | 201+00.00 | 90.00 RT S.R. 74 |
| KC12879 | 200+70.00 | 140.00 RT S.R 74 |
| KC12880 | 200+04.86 | 140.00 RT S.R. 74 |
| KC12881 | 205+50.00 | 90.00 RT S.R. 74 |
| KC12882 | 206+60.00 | 90.00 RT S.R. 74 |
| KC12883 | 207+03.00 | 100.00 RT S.R. 74 |
| KC12884 | 205+70.00 | 160.00 RT S.R. 74 |
| KC12885 | 205+70.00 | 160.00 RT S.R. 74 |
| KC12886 | 207+50.00 | 100.00 RT S.R. 74 |
| KC12887 | 210+00.00 | 100.00 RT S.R. 74 |
| KC12888 | 209+55.00 | 165.00 RT S.R. 74 |
| KC12889 | 208+57.40 | 165.00 RT S.R. 74 |
| KC12910 | 208+23.27 | 123.69 LT S.R. 74 |

PROPERTY AND EXISTING R/W LINE
REQUIRED R/W LINE
CONSTRUCTION LIMITS
EASEMENT FOR CONSTR & MAINTENANCE OF SLOPES
EASEMENT FOR CONSTR OF SLOPES
EASEMENT FOR CONSTR OF DRIVES

MULKEY ENGINEERS & CONSULTANTS
1255 CANTON STREET, SUITE G
ROSWELL, GEORGIA 30075
(678) 461-3511

SCALE IN FEET
0 50 100 200

REVISION DATES
5/28/08

STATE OF GEORGIA
DEPARTMENT OF TRANSPORTATION
OFFICE: CONSULTANT DESIGN
**MAINLINE PLAN**

DRAWING No. 13 -09

\design\dgn\322355cn09.dgn 5/1/2009 8:50:42 AM