FAYETTE	STP-209-1(2)	76	618

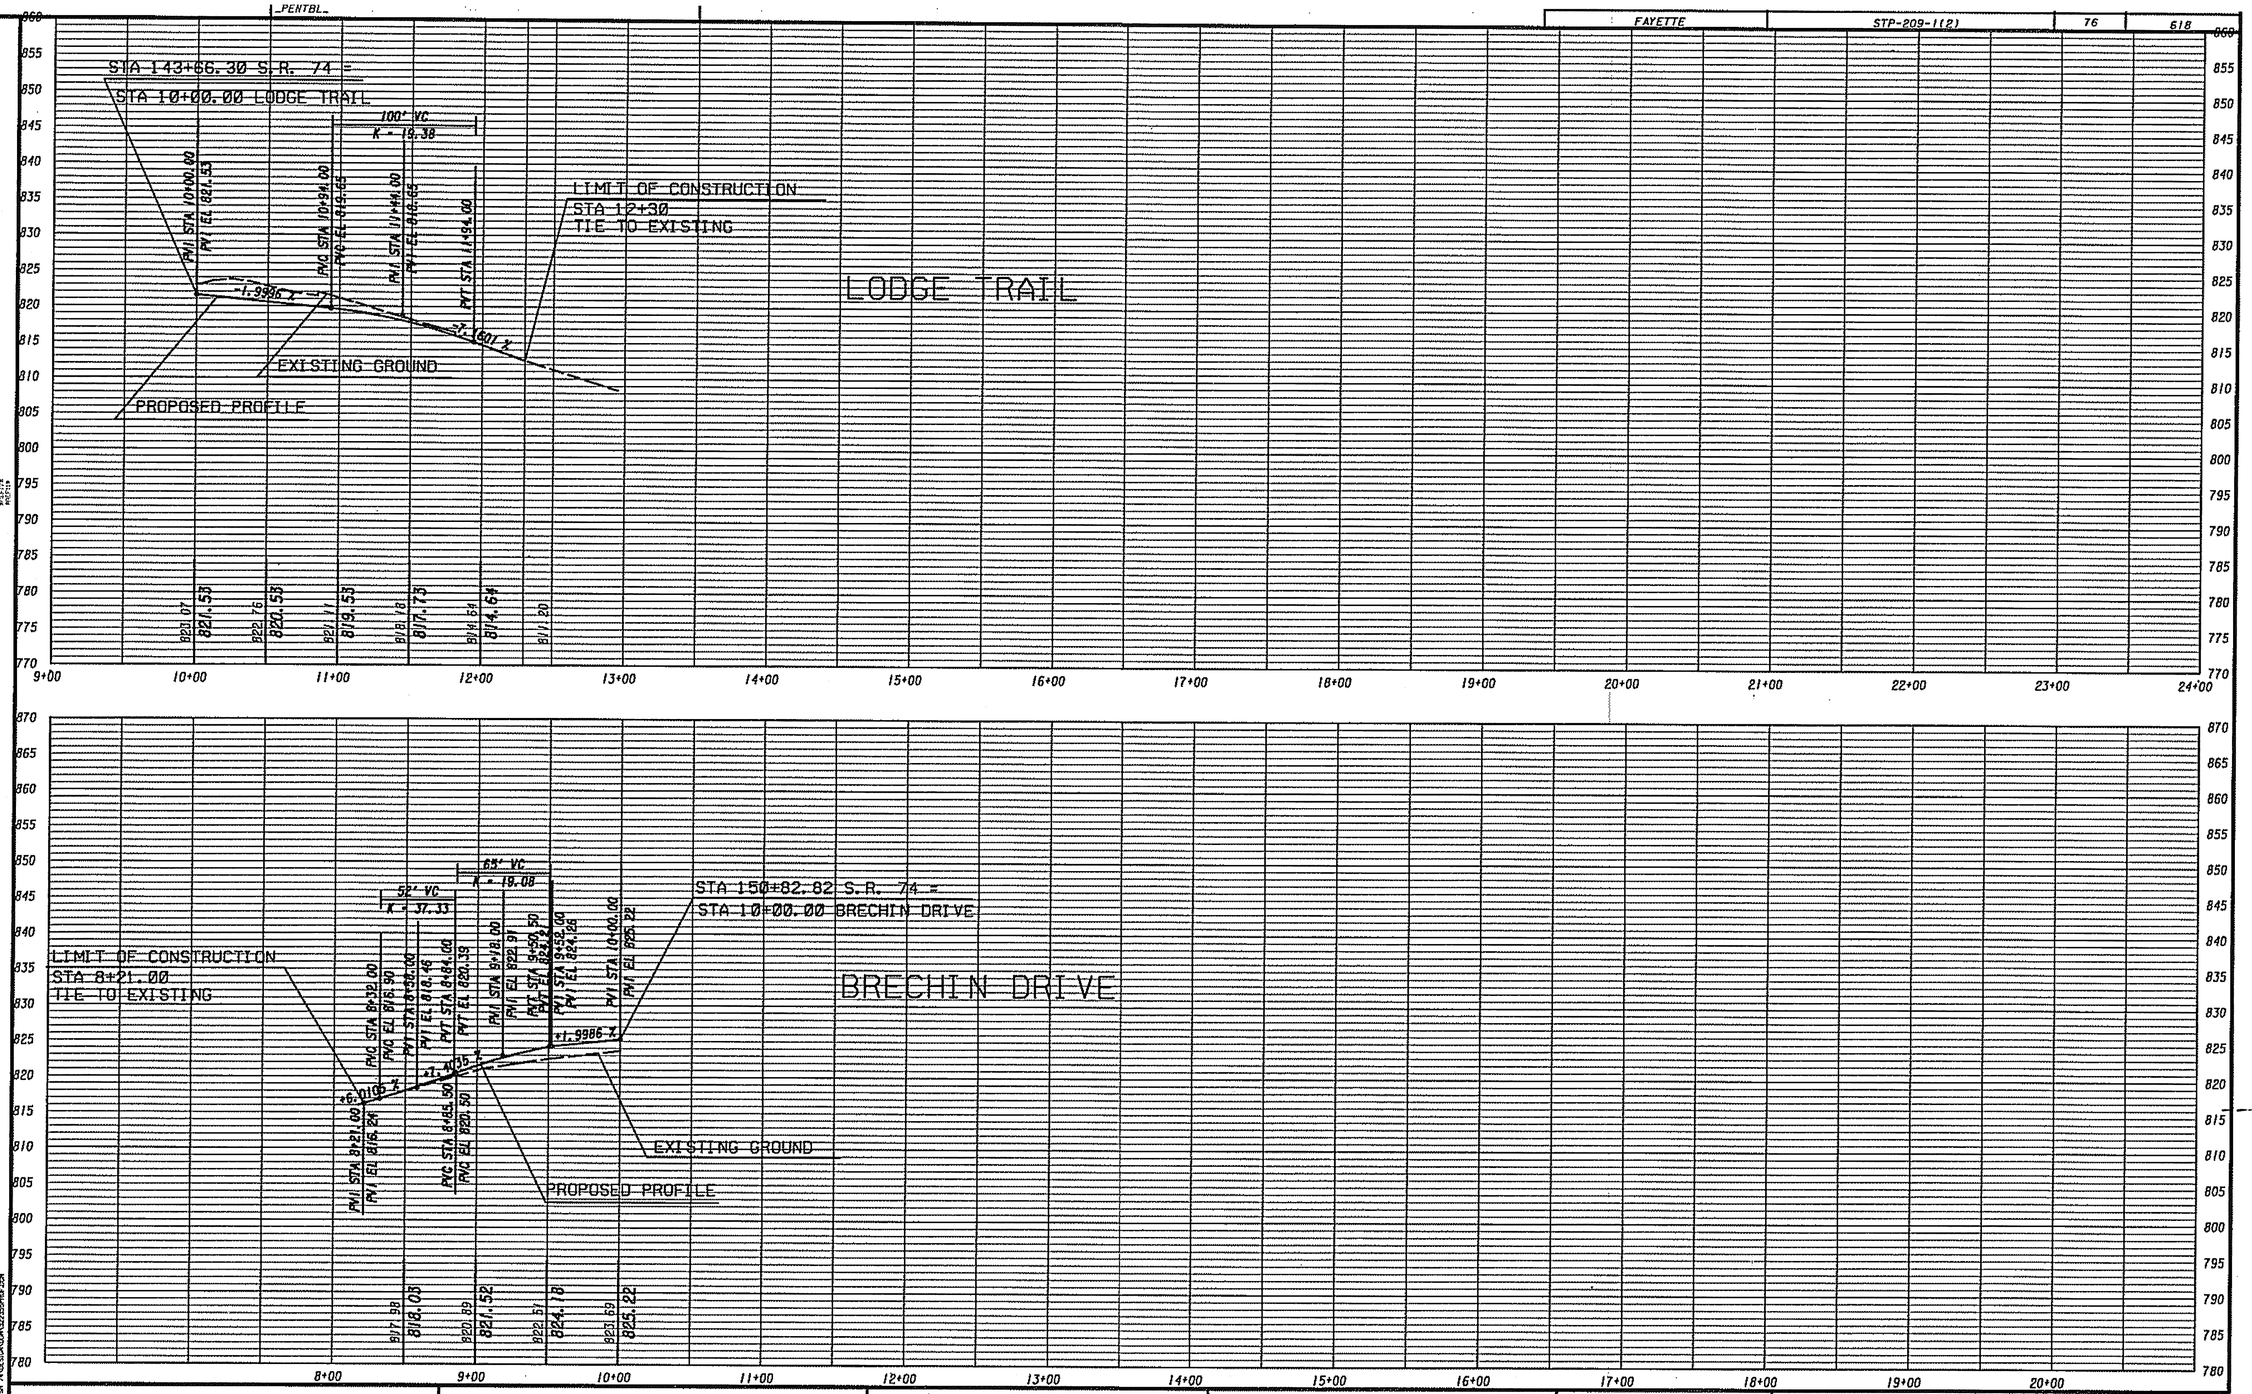

MULKEY
ENGINEERS & CONSULTANTS
1255 CANTON STREET, SUITE G
ROSWELL, GEORGIA 30075
(678) 461-3511

SCALE
1 INCH = 50' HORIZONTAL
1 INCH = 10' VERTICAL

REVISION DATES

STATE OF GEORGIA
DEPARTMENT OF TRANSPORTATION
OFFICE: CONSULTANT DESIGN

SIDESTREET PROFILE

DRAWING No. 16-03

\design\dgn\322355pr10.dgn 5/1/2009 8:58:53 AM