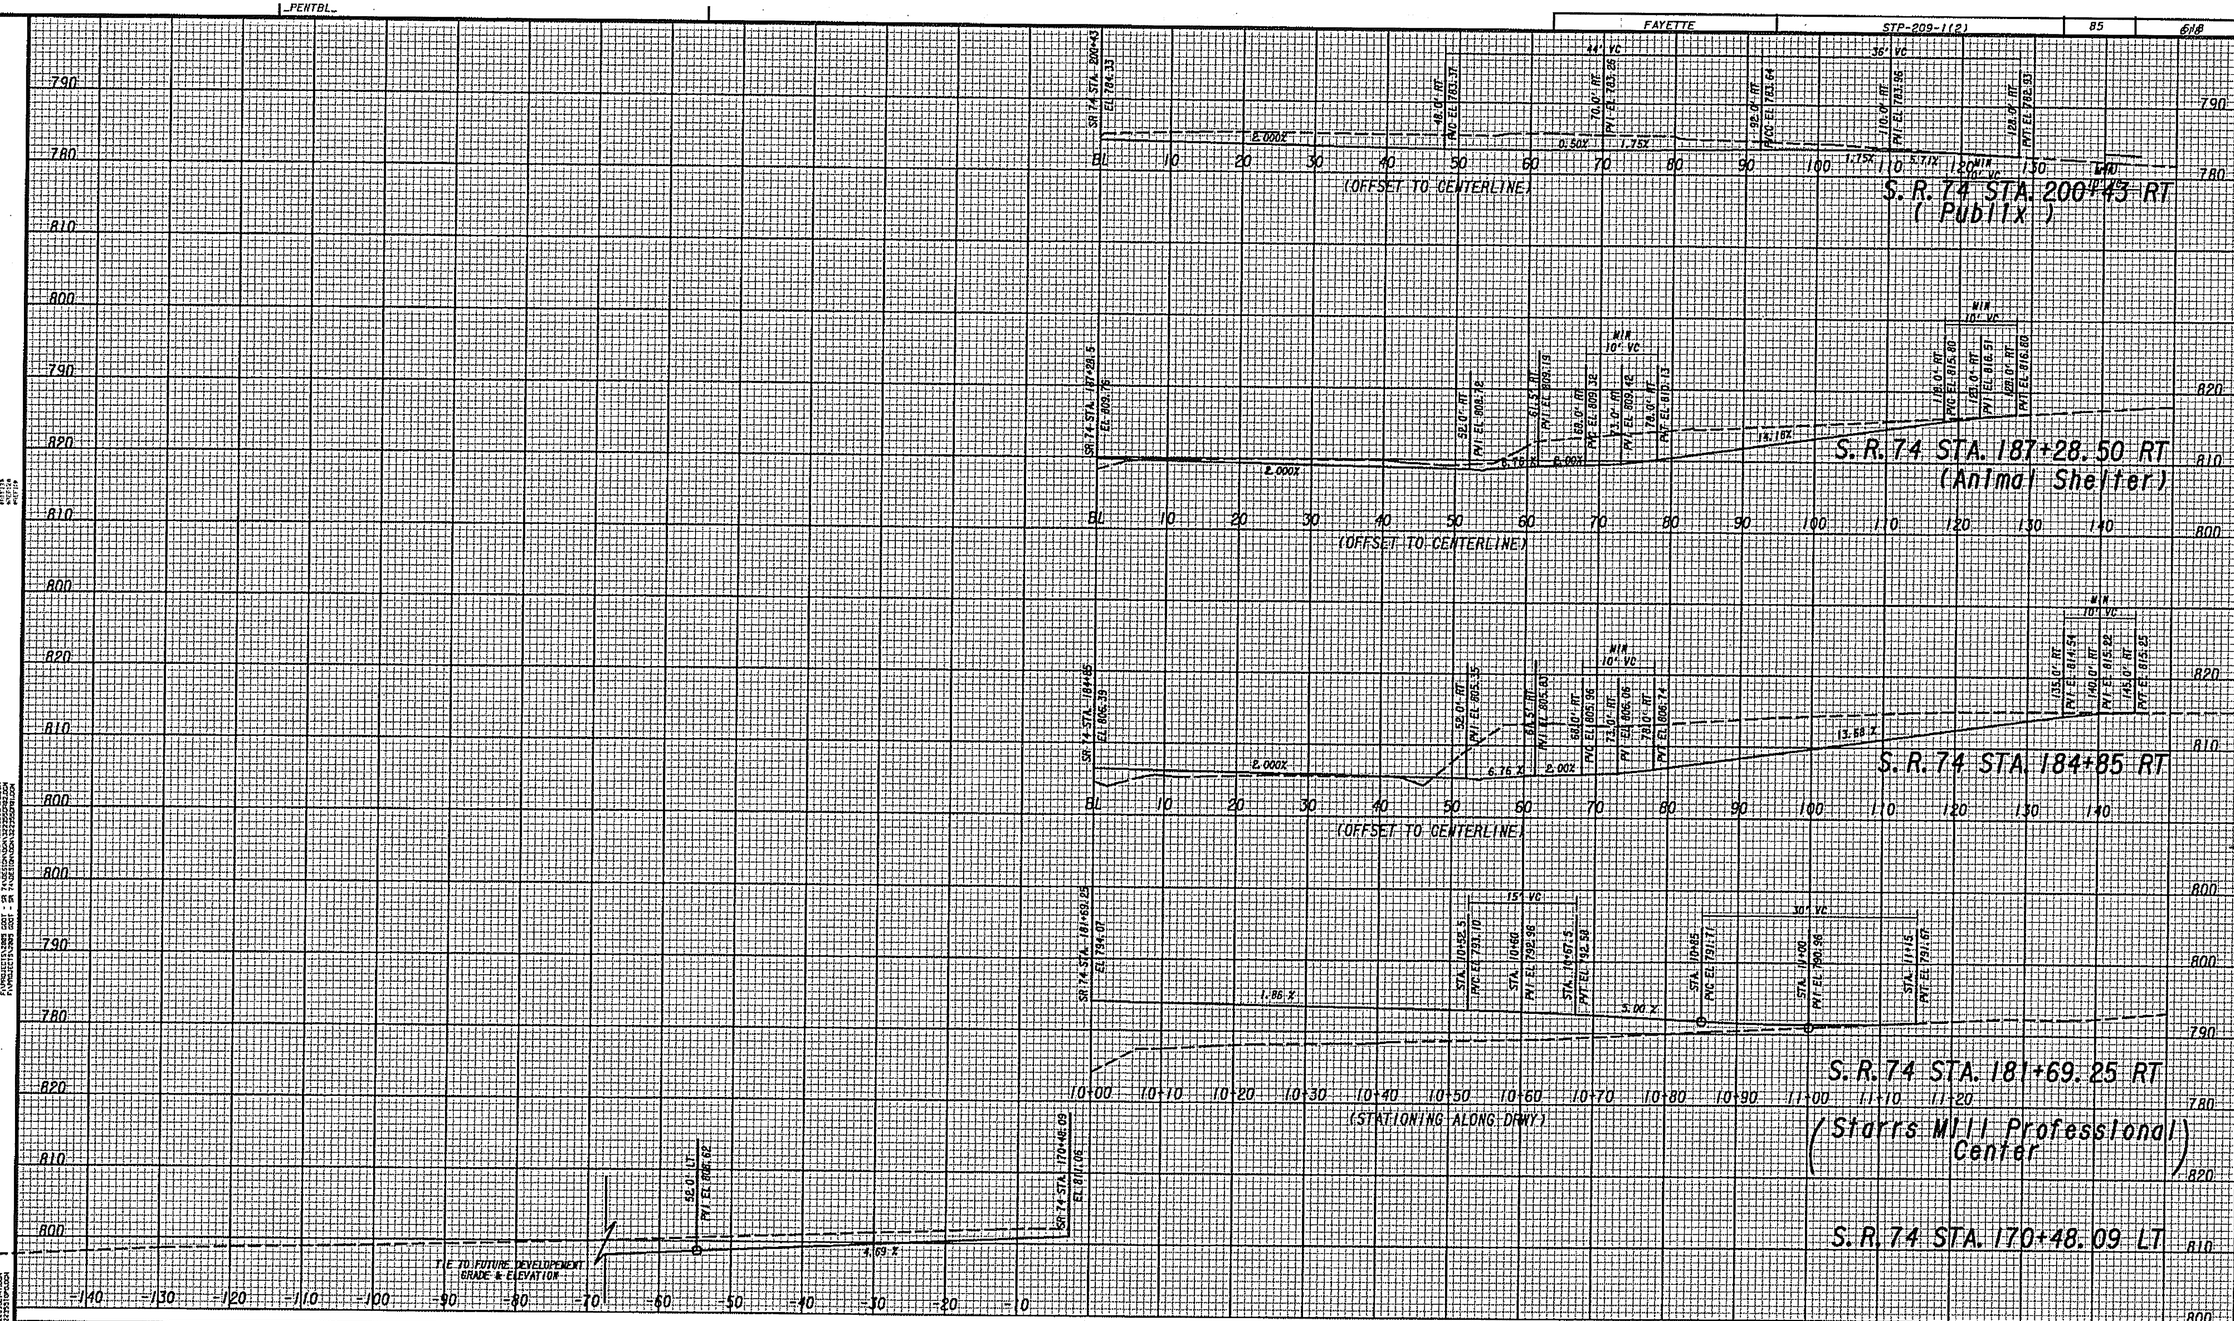

MULKEY
ENGINEERS & CONSULTANTS
1255 CANTON STREET, SUITE G
ROSWELL, GEORGIA 30075
(678) 461-3511

SCALE 1 INCH = 10 FEET VERT.
SCALE 1 INCH = 10 FEET HORIZ.

REVISION DATES		
4/14/09		

STATE OF GEORGIA
DEPARTMENT OF TRANSPORTATION
OFFICE: CONSULTANT DESIGN

DRIVEWAY PROFILE

S.R. 74

DRAWING No. 17-07

\design\dgn\322355dwg.dgn 5/1/2009 8:52:49 AM