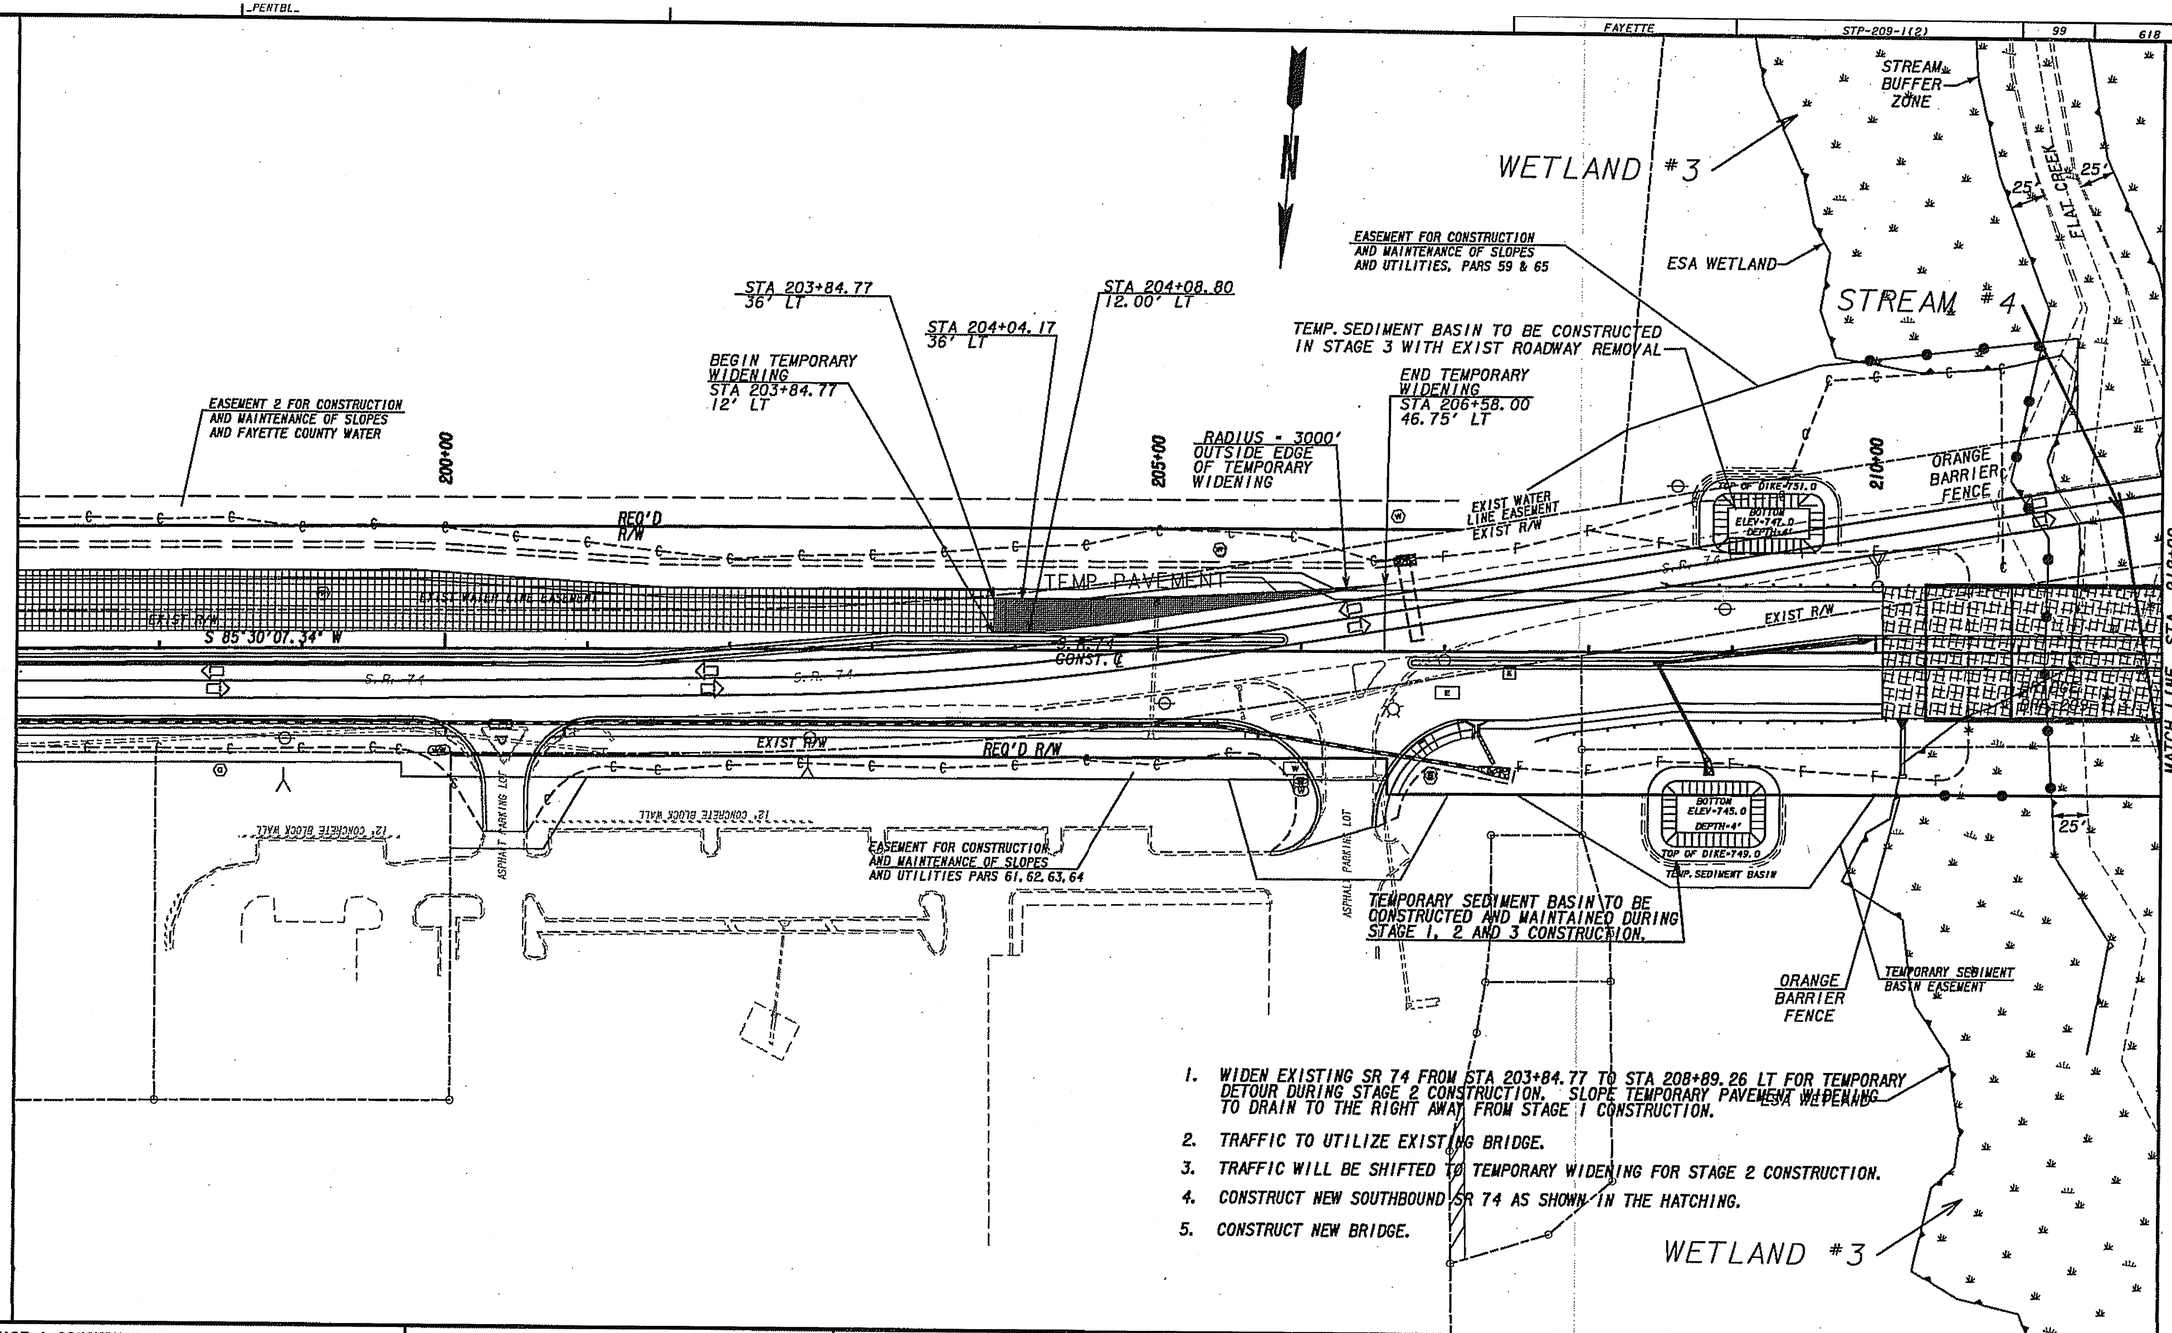

1. WIDEN EXISTING SR 74 FROM STA 203+84.77 TO STA 208+89.26 LT FOR TEMPORARY DETOUR DURING STAGE 2 CONSTRUCTION. SLOPE TEMPORARY PAVEMENT WIDENING TO DRAIN TO THE RIGHT AWAY FROM STAGE 1 CONSTRUCTION.
2. TRAFFIC TO UTILIZE EXISTING BRIDGE.
3. TRAFFIC WILL BE SHIFTED TO TEMPORARY WIDENING FOR STAGE 2 CONSTRUCTION.
4. CONSTRUCT NEW SOUTHBOUND SR 74 AS SHOWN IN THE HATCHING.
5. CONSTRUCT NEW BRIDGE.

STAGE 1 CONSTRUCTION
TRAVEL LANES AND RAISED MEDIAN
TRAVEL LANES AND INSIDE CURB AND GUTTER
TRAVEL LANES ONLY
ENTIRE ROADWAY SECTION AND BRIDGE

TEMPORARY WIDENING/PAVEMENT
OPEN TRAVELWAY

MULKEY ENGINEERS & CONSULTANTS
1255 CANTON STREET, SUITE G
ROSWELL, GEORGIA 30075
(678) 461-3511

SCALE IN FEET
0 50 100 200

REVISION DATES

STATE OF GEORGIA
DEPARTMENT OF TRANSPORTATION
OFFICE: CONSULTANT DESIGN

CONSTRUCTION STAGING PLAN

STAGE 1

DRAWING No. 19-09

\design\dgn\322355st09.dgn 5/1/2009 9:16:07 AM