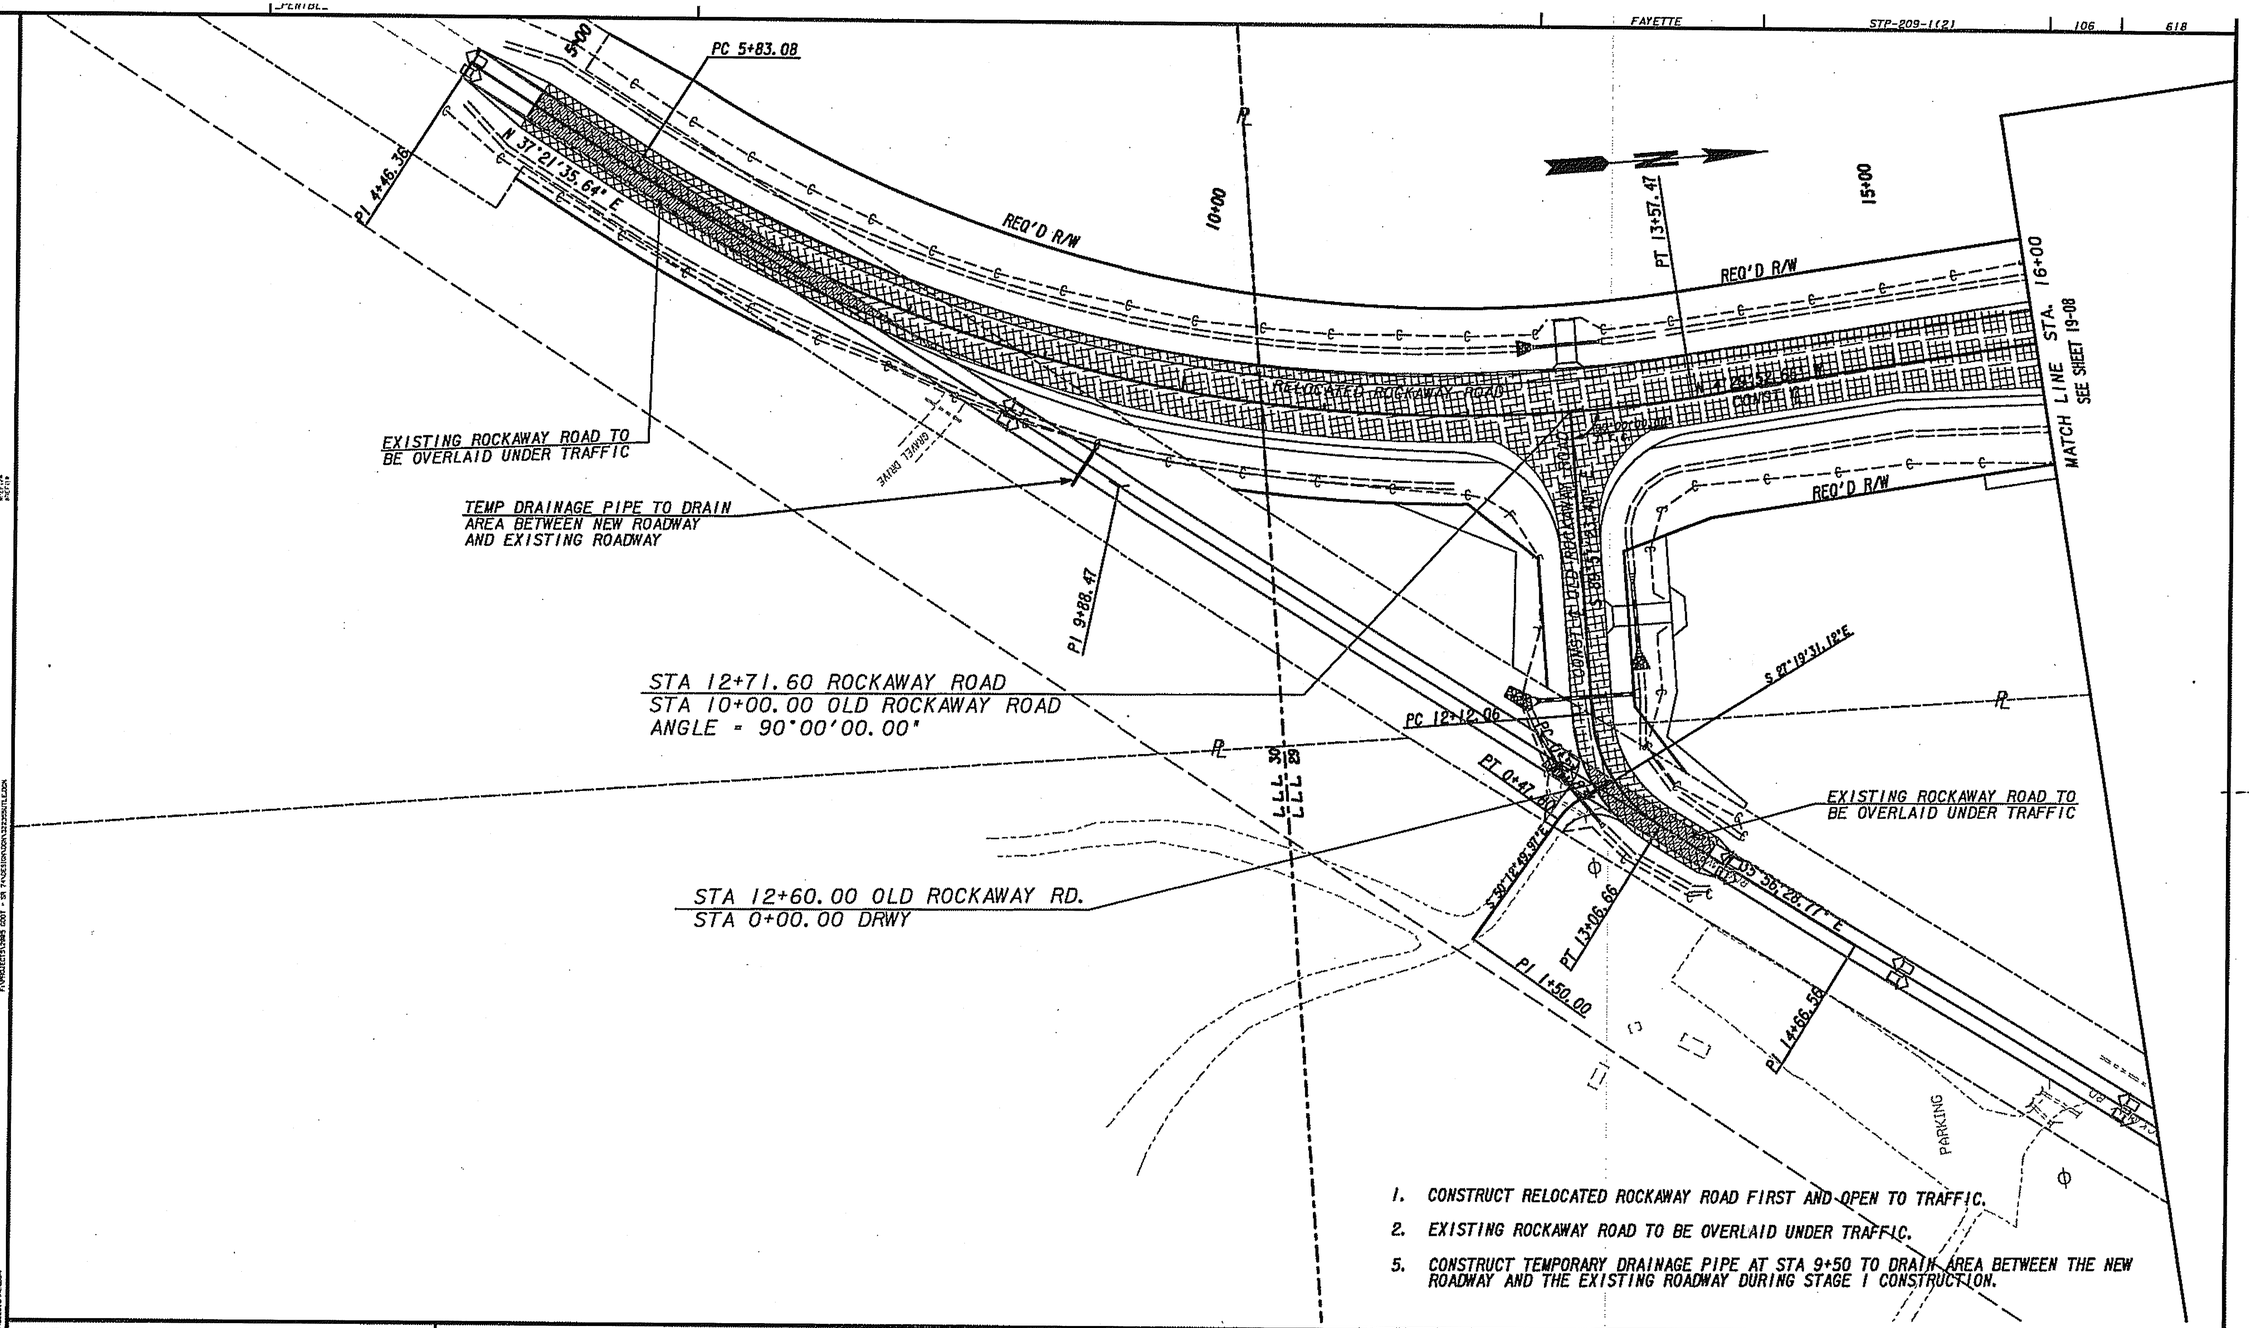

1. CONSTRUCT RELOCATED ROCKAWAY ROAD FIRST AND OPEN TO TRAFFIC.
2. EXISTING ROCKAWAY ROAD TO BE OVERLAID UNDER TRAFFIC.
5. CONSTRUCT TEMPORARY DRAINAGE PIPE AT STA 9+50 TO DRAIN AREA BETWEEN THE NEW ROADWAY AND THE EXISTING ROADWAY DURING STAGE 1 CONSTRUCTION.

STAGE 1 CONSTRUCTION
- TRAVEL LANES AND RAISED MEDIAN
- TRAVEL LANES AND INSIDE CURB AND GUTTER
- TRAVEL LANES ONLY
- ENTIRE ROADWAY SECTION AND BRIDGE

- TEMPORARY WIDENING/PAVEMENT
- OPEN TRAVELWAY

MULKEY ENGINEERS & CONSULTANTS
1255 CANTON STREET, SUITE G
ROSWELL, GEORGIA 30075
(678) 461-3511

SCALE IN FEET
0 50 100 200

REVISION DATES

STATE OF GEORGIA
DEPARTMENT OF TRANSPORTATION
OFFICE: CONSULTANT DESIGN

CONSTRUCTION STAGING PLAN

STAGE 1
ROCKAWAY ROAD

DRAWING No. 19-16

\design\dgn\322355st16.dgn 5/1/2009 9:16:20 AM