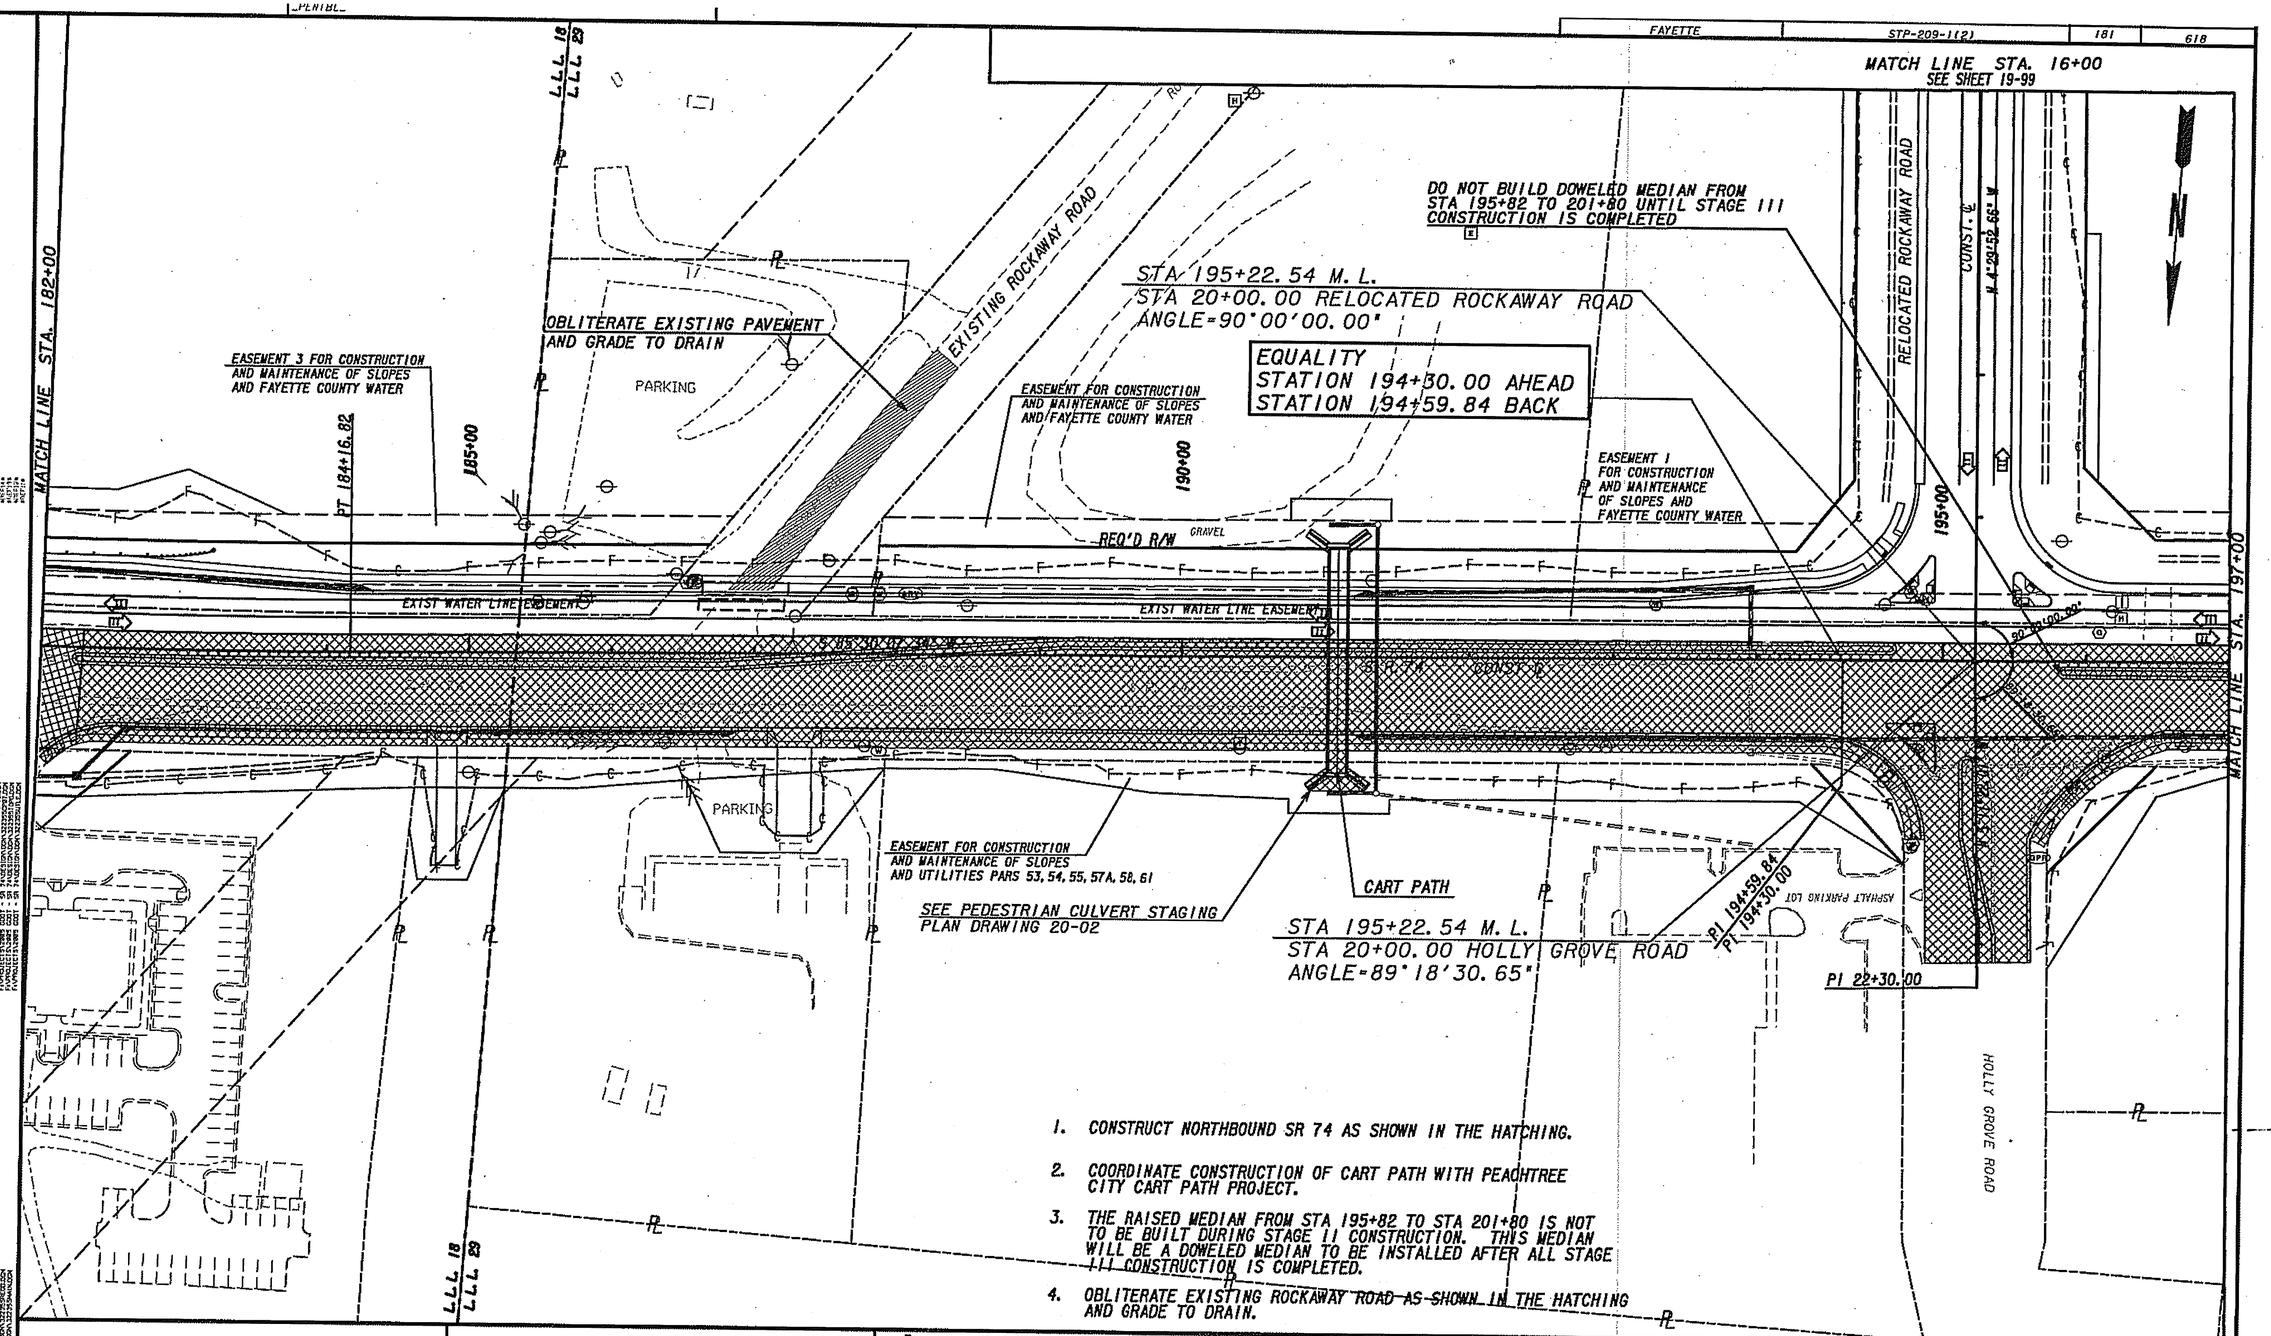

1. CONSTRUCT NORTHBOUND SR 74 AS SHOWN IN THE HATCHING.
2. COORDINATE CONSTRUCTION OF CART PATH WITH PEACHTREE CITY CART PATH PROJECT.
3. THE RAISED MEDIAN FROM STA 195+82 TO STA 201+80 IS NOT TO BE BUILT DURING STAGE II CONSTRUCTION. THIS MEDIAN WILL BE A DOWELED MEDIAN TO BE INSTALLED AFTER ALL STAGE III CONSTRUCTION IS COMPLETED.
4. OBLITERATE EXISTING ROCKAWAY ROAD AS SHOWN IN THE HATCHING AND GRADE TO DRAIN.

STAGE II CONSTRUCTION

TEMPORARY WIDENING/PAVEMENT OPEN TRAVELWAY

MULKEY ENGINEERS & CONSULTANTS
1255 CANTÓN STREET, SUITE G
ROSWELL, GEORGIA 30075
(678) 461-3511

SCALE IN FEET
0 50 100 200

REVISION DATES

STATE OF GEORGIA
DEPARTMENT OF TRANSPORTATION
OFFICE: CONSULTANT DESIGN

CONSTRUCTION STAGING PLAN

STAGE II

DRAWING No. 19-91

\design\dgn\322355st91.dgn 5/1/2009 9:16:45 AM