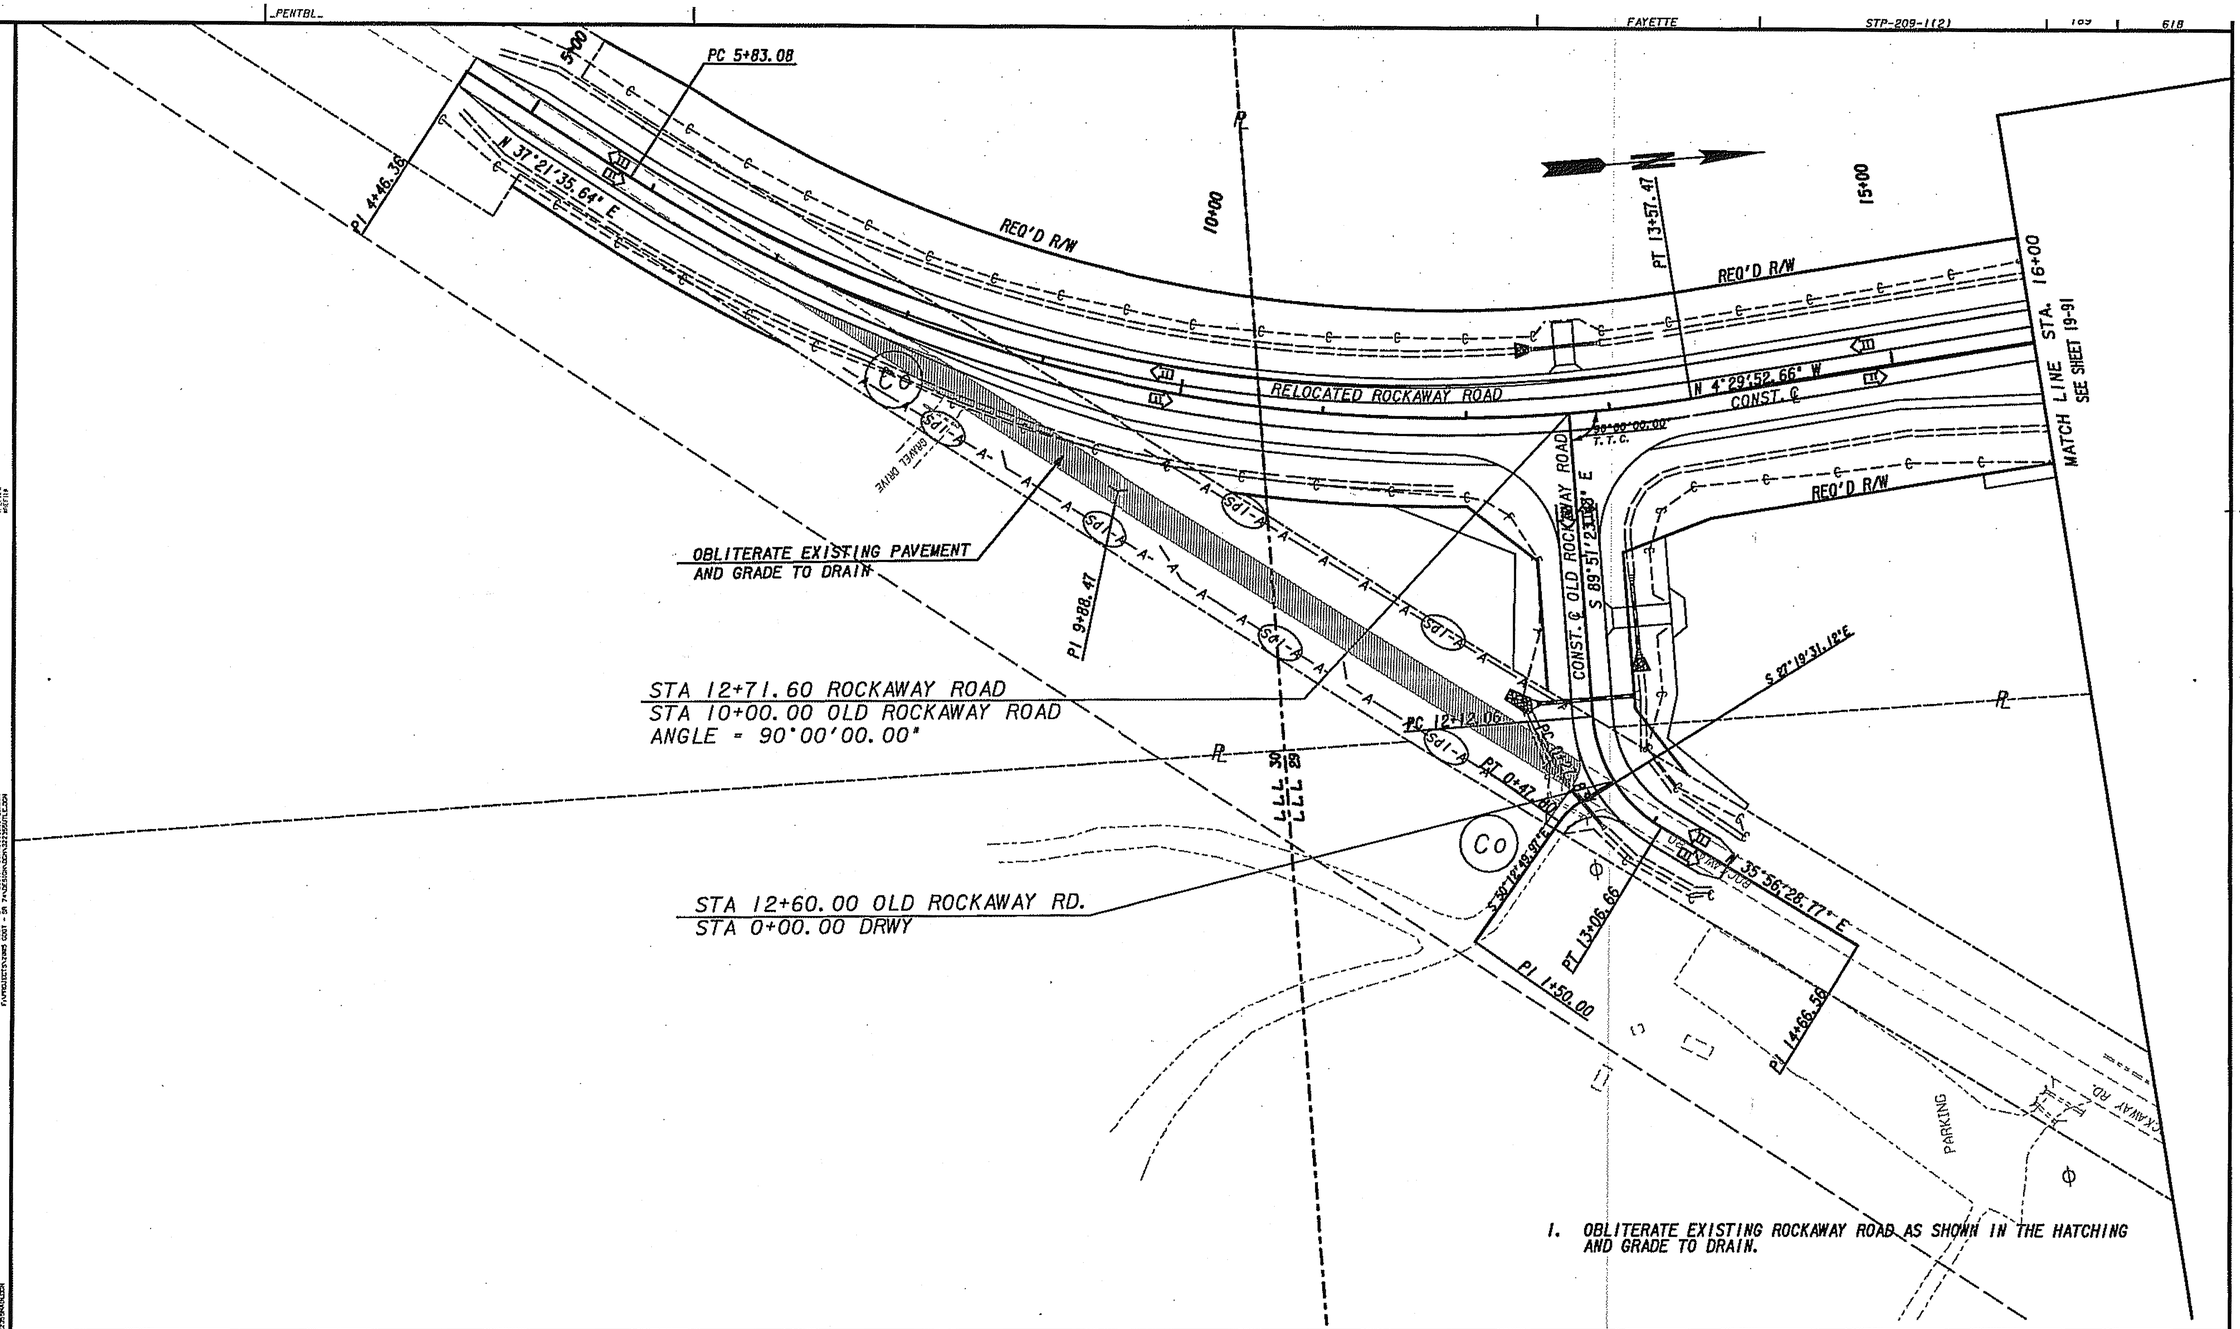

1. OBLITERATE EXISTING ROCKAWAY ROAD AS SHOWN IN THE HATCHING AND GRADE TO DRAIN.

STAGE II CONSTRUCTION

TEMPORARY WIDENING/PAVEMENT
OPEN TRAVELWAY

MULKEY
ENGINEERS & CONSULTANTS
1255 CANTON STREET, SUITE G
ROSWELL, GEORGIA 30075
(678) 461-3511

SCALE IN FEET
0 50 100 200

REVISION DATES

STATE OF GEORGIA
DEPARTMENT OF TRANSPORTATION
OFFICE: CONSULTANT DESIGN

CONSTRUCTION STAGING PLAN

STAGE II
ROCKAWAY ROAD

DRAWING No. 19-99