GA	STP-209-1(2)	200	618

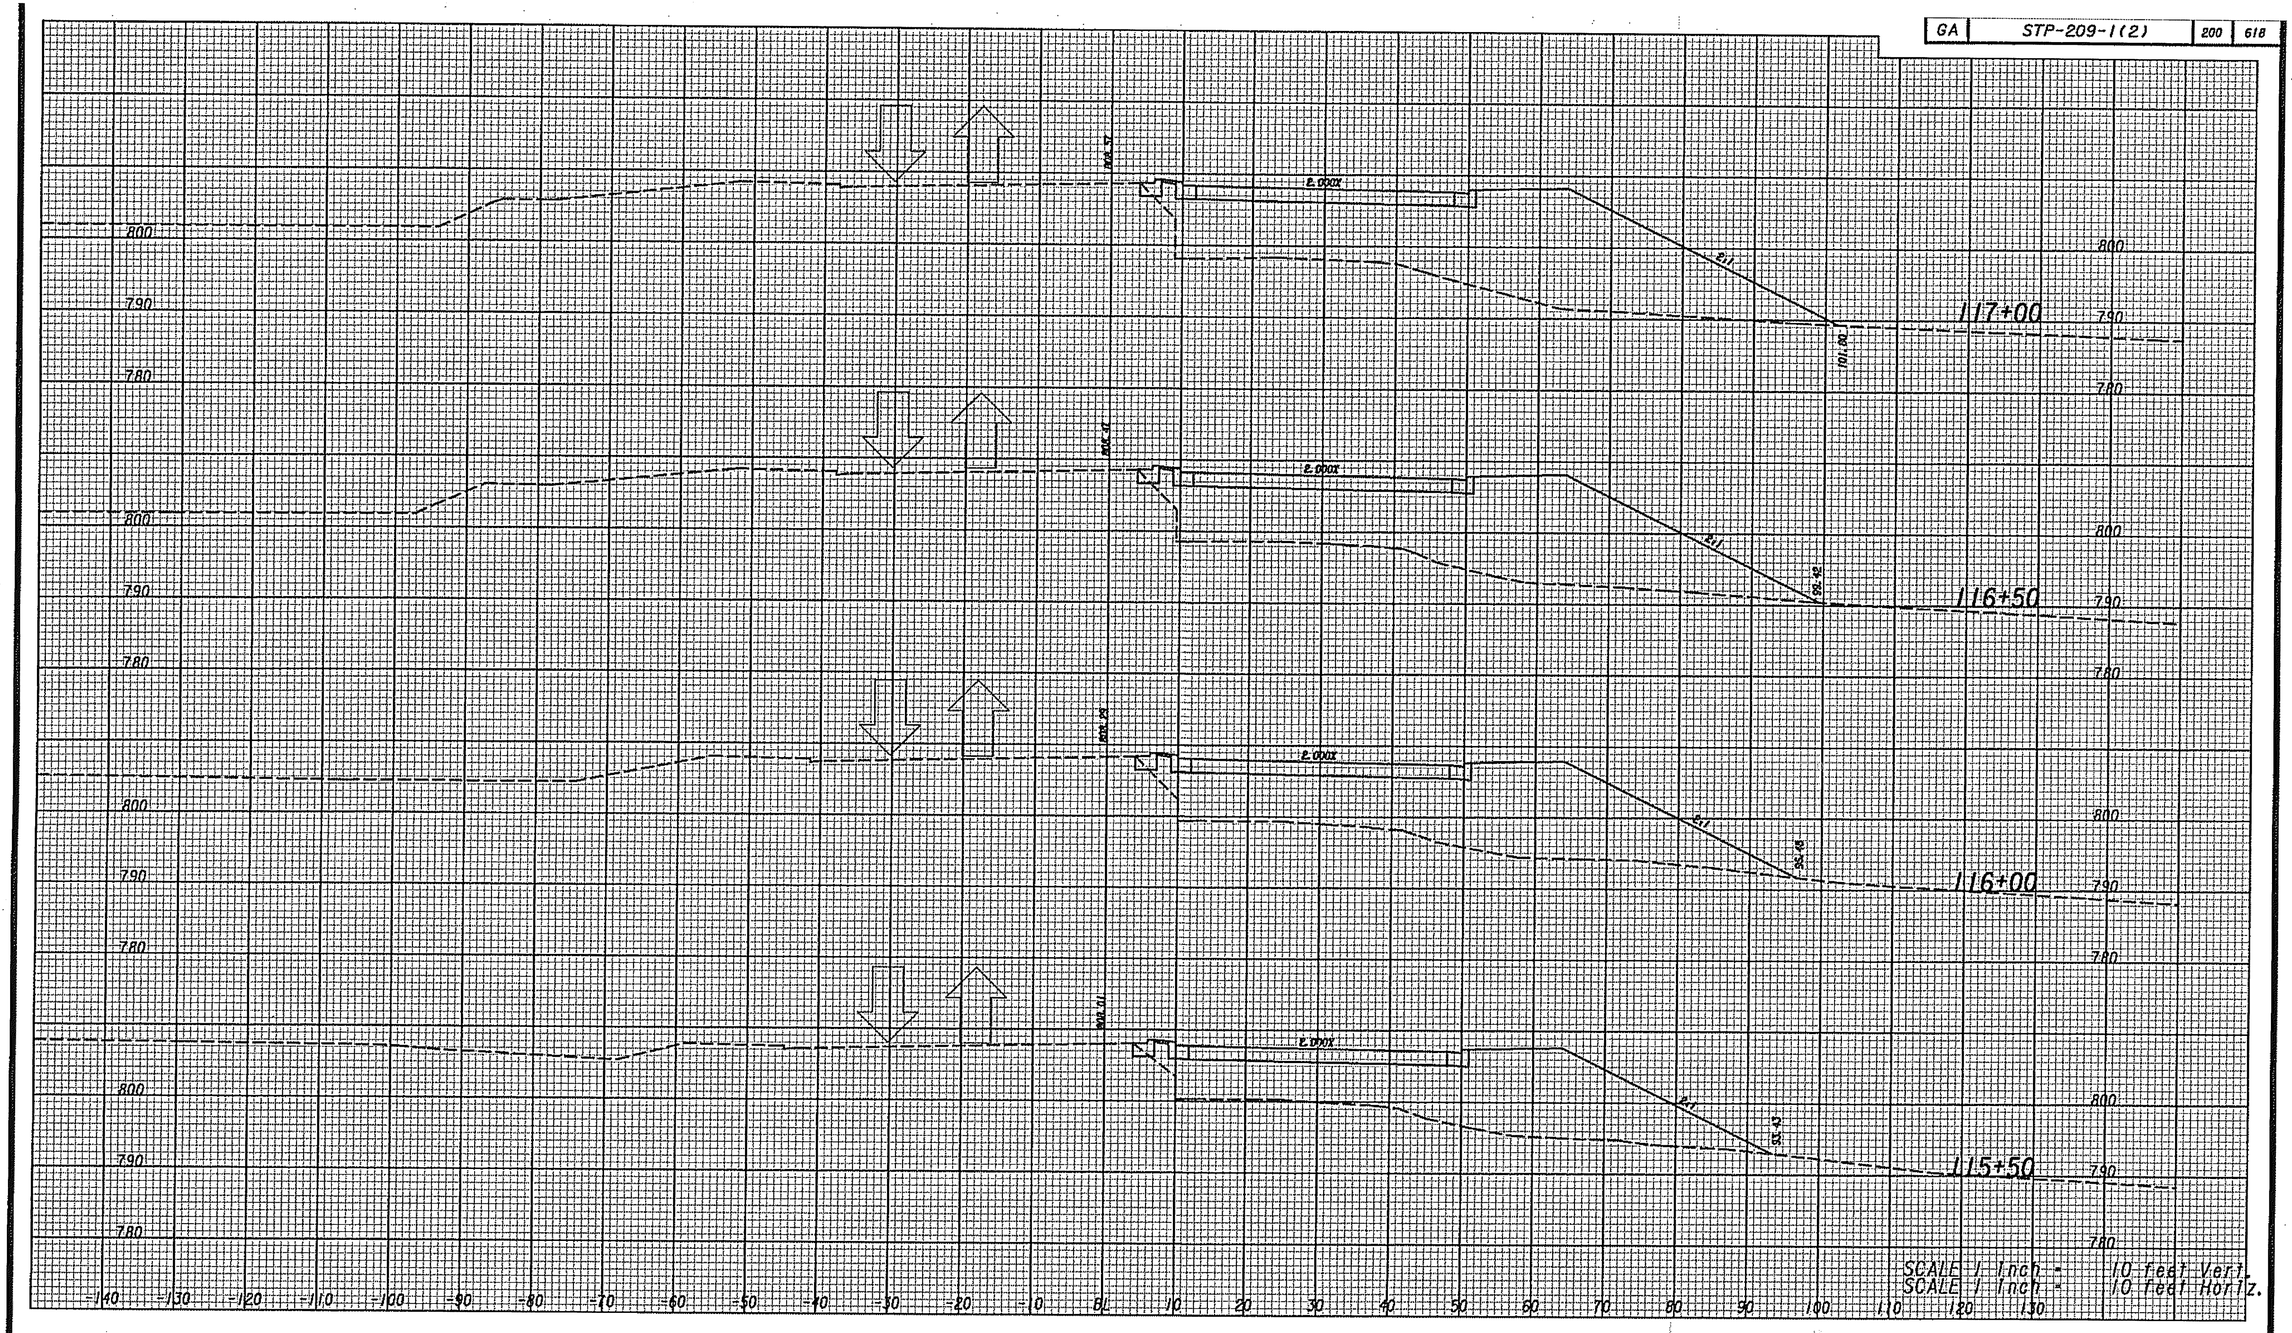

$$$$$$$$DGNSPECIFICATION$$$$$$$$
$$$$$$$$SYTIME$$$$$$$$

MULKEY
ENGINEERS & CONSULTANTS
1255 CANTON STREET, SUITE G
ROSWELL, GEORGIA 30075
(678) 461-3511

SCALE
1 INCH = 10' HORIZONTAL
1 INCH = 10' VERTICAL

DATE	REVISIONS	DATE	REVISIONS

GEORGIA
DEPARTMENT OF TRANSPORTATION
STAGE 2 CROSS SECTIONS, MAINLINE
PROJECT: STP-209-1(2)
COUNTY: FAYETTE
DATE:

DRAWING NUMBER 19-110

\dgn\322355yssr74_stage 2.dgn 5/1/2009 9:40:40 AM