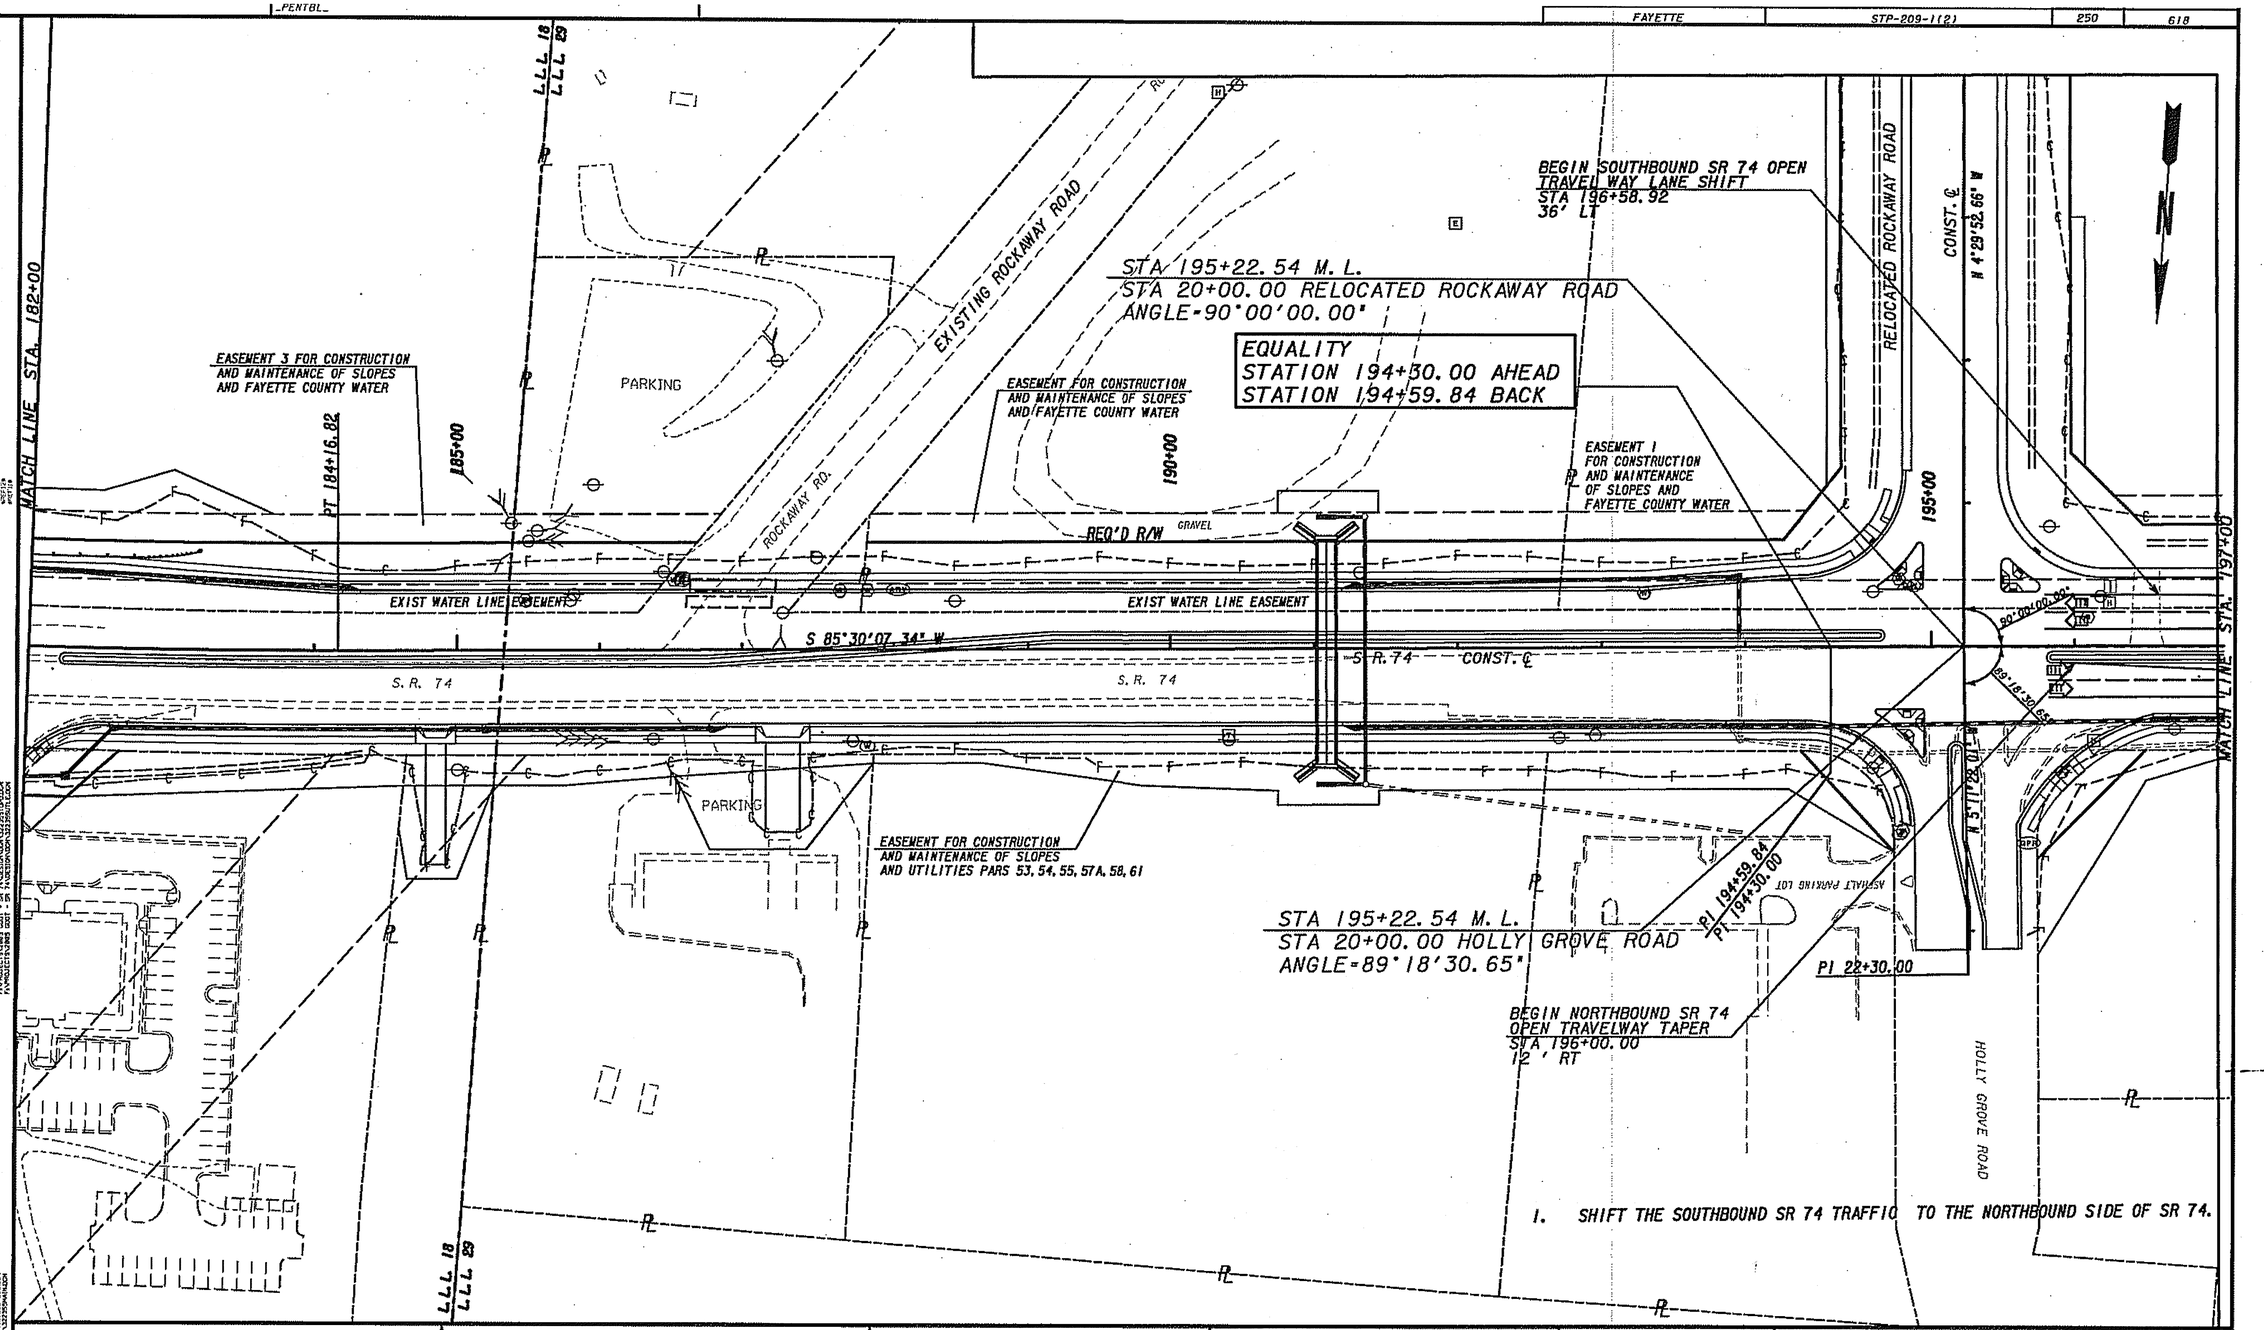

STAGE III CONSTRUCTION

TEMPORARY WIDENING/PAVEMENT OPEN TRAVELWAY

MULKEY ENGINEERS & CONSULTANTS
1255 CANTON STREET, SUITE G
ROSWELL, GEORGIA 30075
(678) 461-3511

SCALE IN FEET
0 50 100 200

REVISION DATES

STATE OF GEORGIA
DEPARTMENT OF TRANSPORTATION
OFFICE: CONSULTANT DESIGN

CONSTRUCTION STAGING PLAN

STAGE III

DRAWING No. 19-160

\design\dgn\322355sf160.dgn 5/1/2009 9:17:10 AM