STATE	PROJECT NUMBER	SHEET NO.	TOTAL SHEETS
GA	STP-209-1(2)	283	618

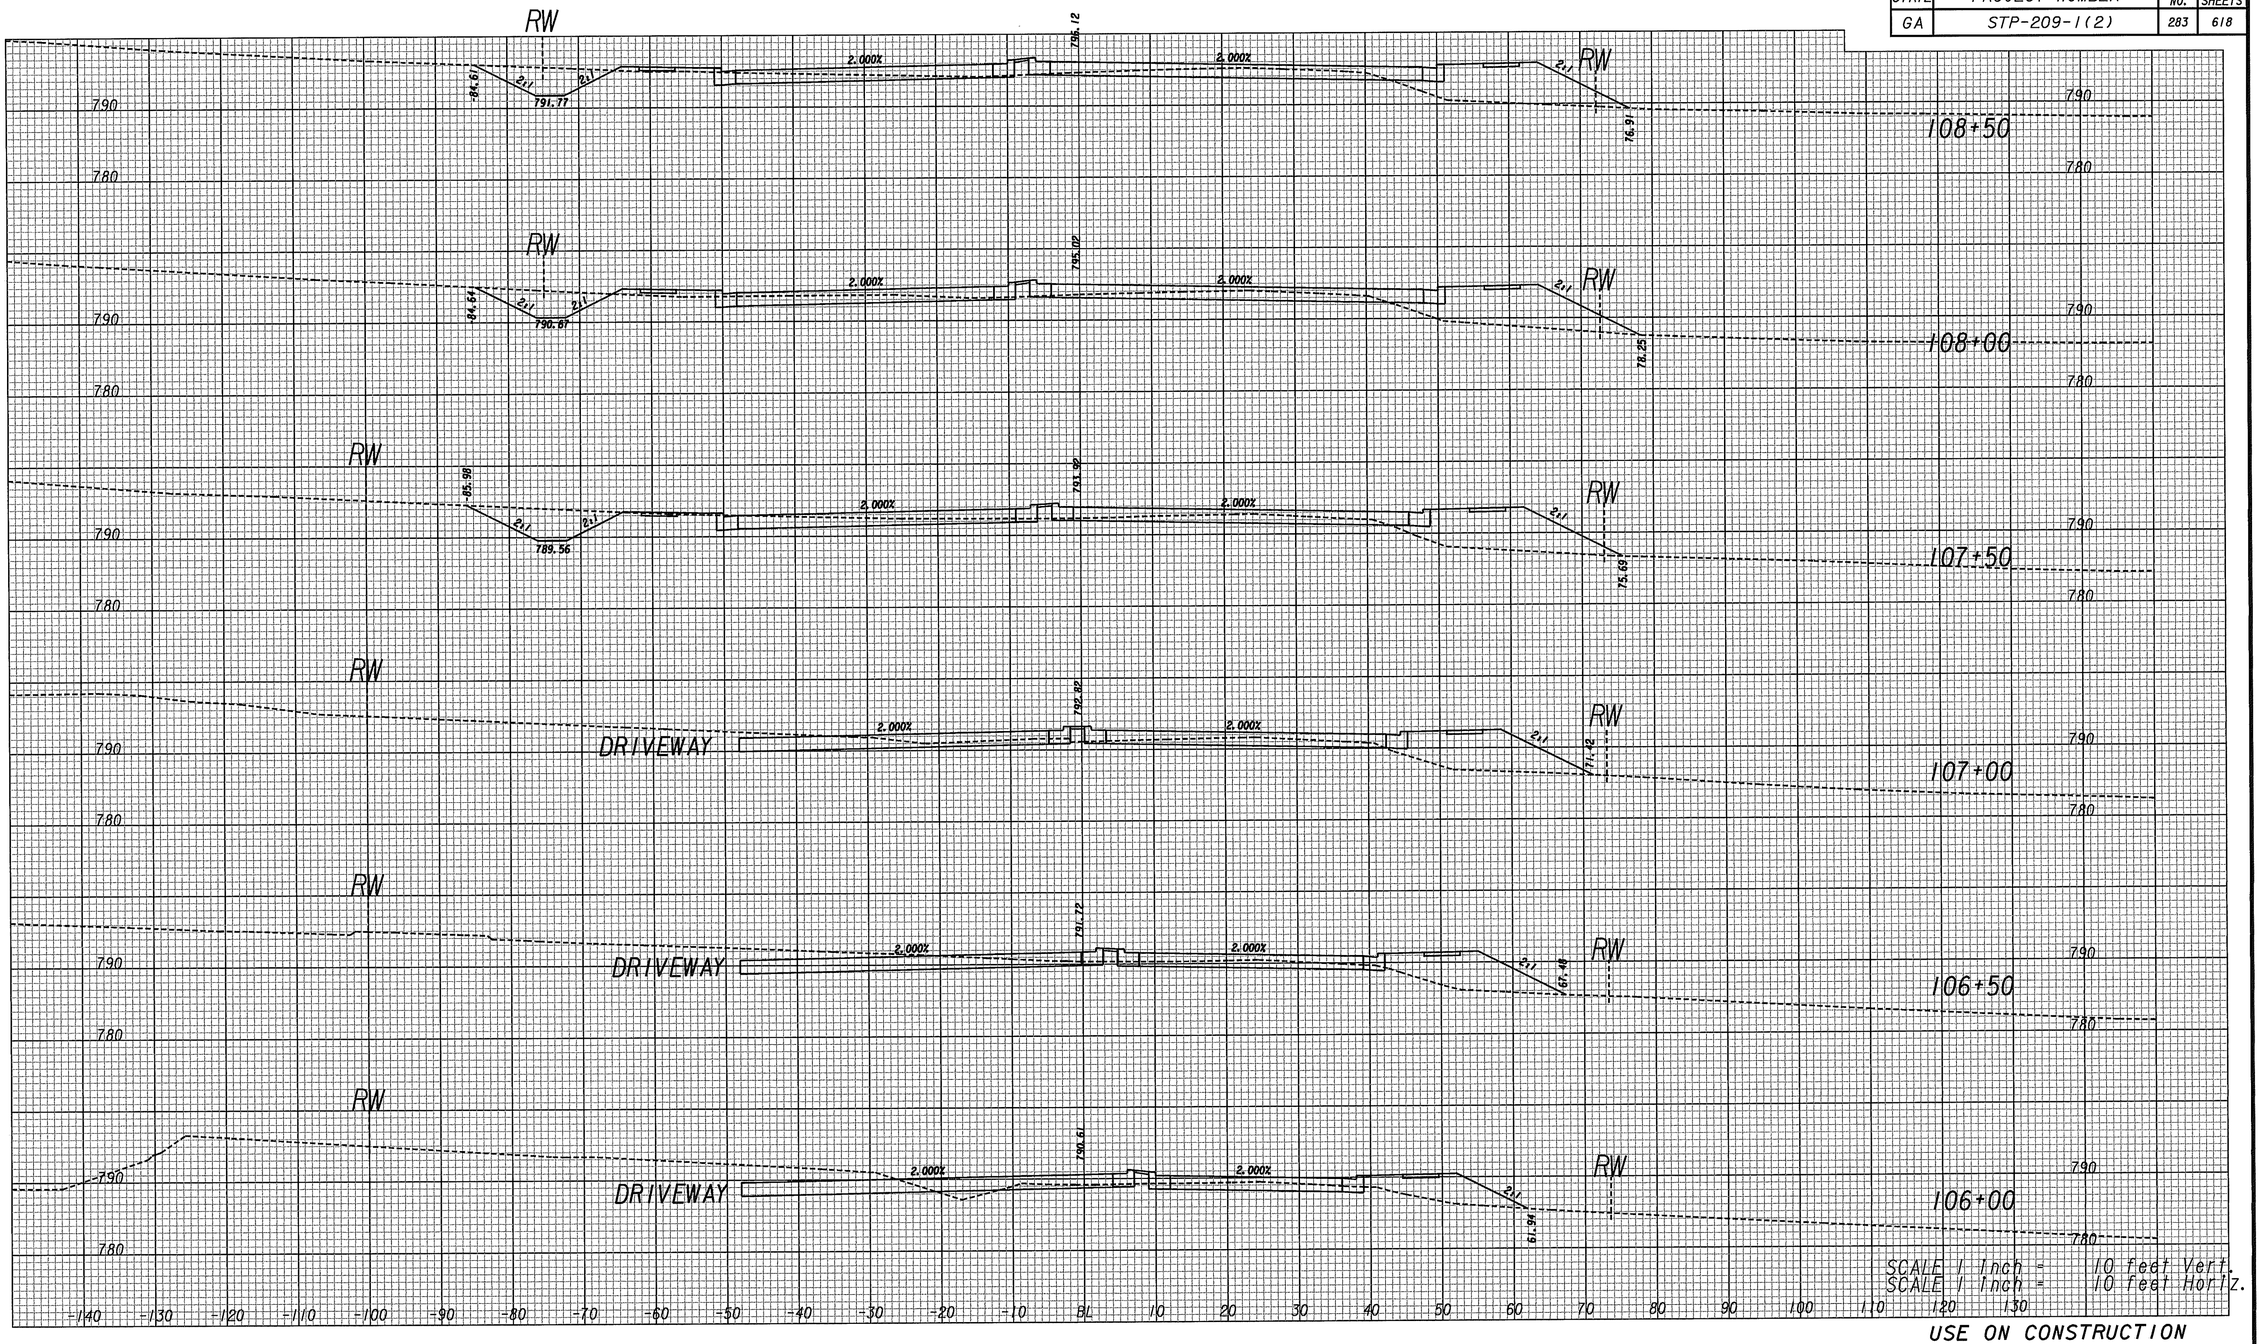

USE ON CONSTRUCTION

$$$$$$$DGNSPECIFICATION$$$$$$$
$$$$$$$SYTIME$$$$$$$

MULKEY
ENGINEERS & CONSULTANTS
1255 CANTON STREET, SUITE G
ROSWELL, GEORGIA 30075
(678) 461-3511

SCALE
1 INCH = 10' HORIZONTAL
1 INCH = 10' VERTICAL

DATE	REVISIONS	DATE	REVISIONS
9/30/09	ADDED SIDEWALK		

GEORGIA
DEPARTMENT OF TRANSPORTATION
MAINLINE CROSS SECTIONS
PROJECT: STP-209-1(2)
COUNTY: FAYETTE
DATE:
DRAWING NUMBER 23-07