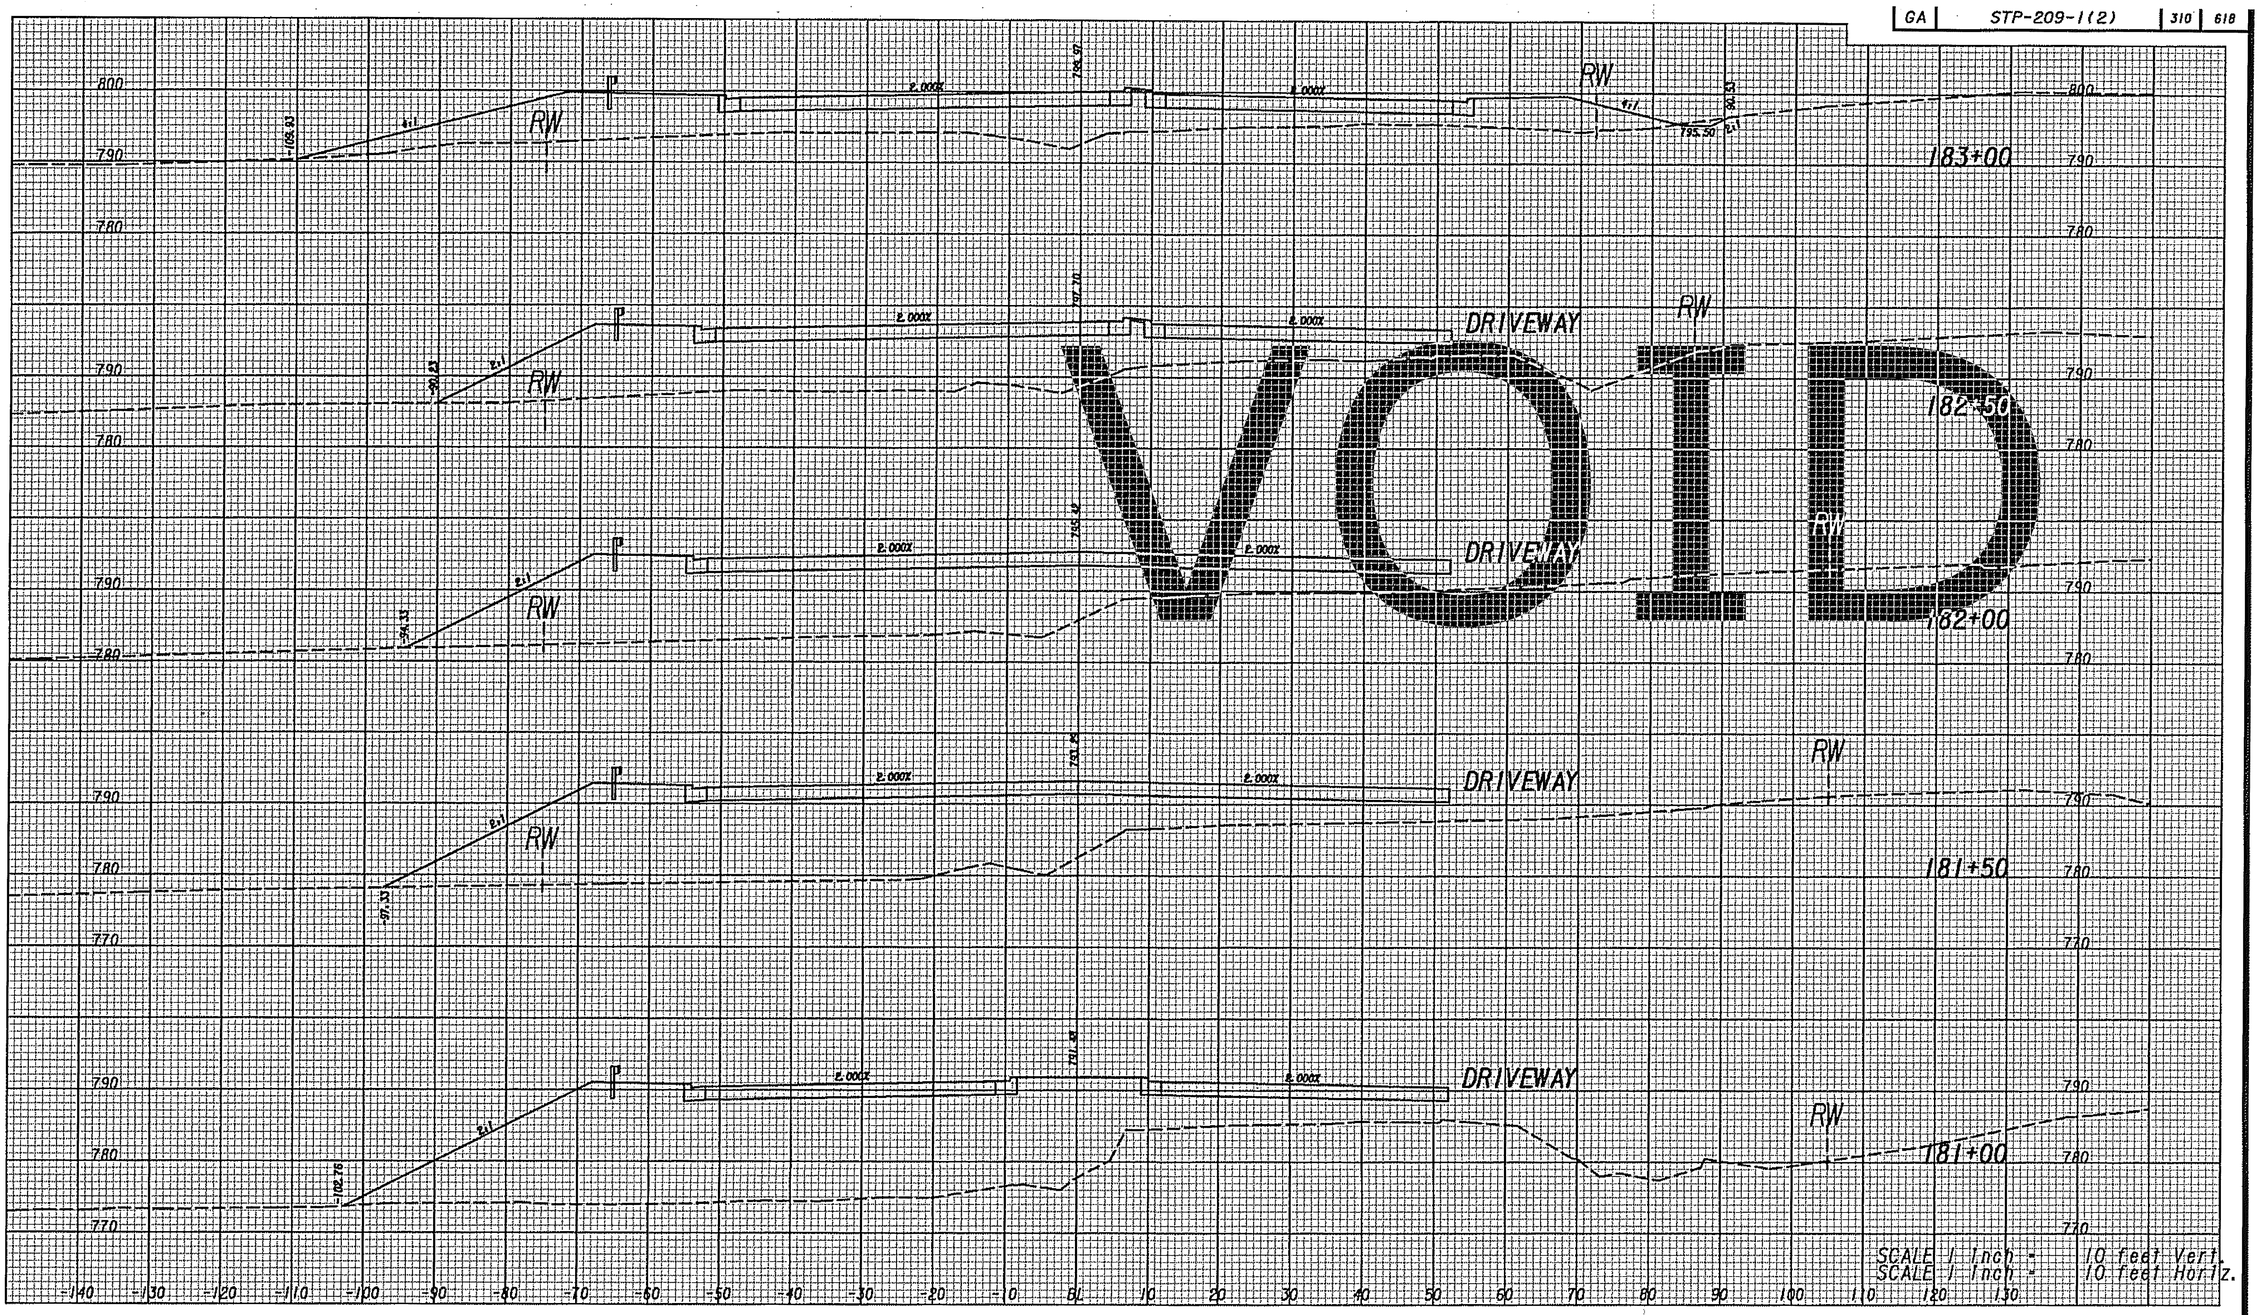

MULKEY
ENGINEERS & CONSULTANTS
1255 CANTON STREET, SUITE G
ROSWELL, GEORGIA 30075
(678) 461-3511

SCALE
1 INCH = 10' HORIZONTAL
1 INCH = 10' VERTICAL

DATE	REVISIONS	DATE	REVISIONS

GEORGIA
DEPARTMENT OF TRANSPORTATION
MAINLINE CROSS SECTIONS
PROJECT: STP-209-1(2)
COUNTY: FAYETTE
DATE:
DRAWING NUMBER 23-34

$$$$$$$DGNSPECIFICATION$$$$$$$
$$$$$$$SYTIME$$$$$$$

\Design\DGN\322355XSSR74.DGN 5/1/2009 9:39:22 AM