| STATE | PROJECT NUMBER | SHEET NO. | TOTAL SHEETS |
|---|---|---|---|
| GA | STP-209-1(2) | 314 | 618 |

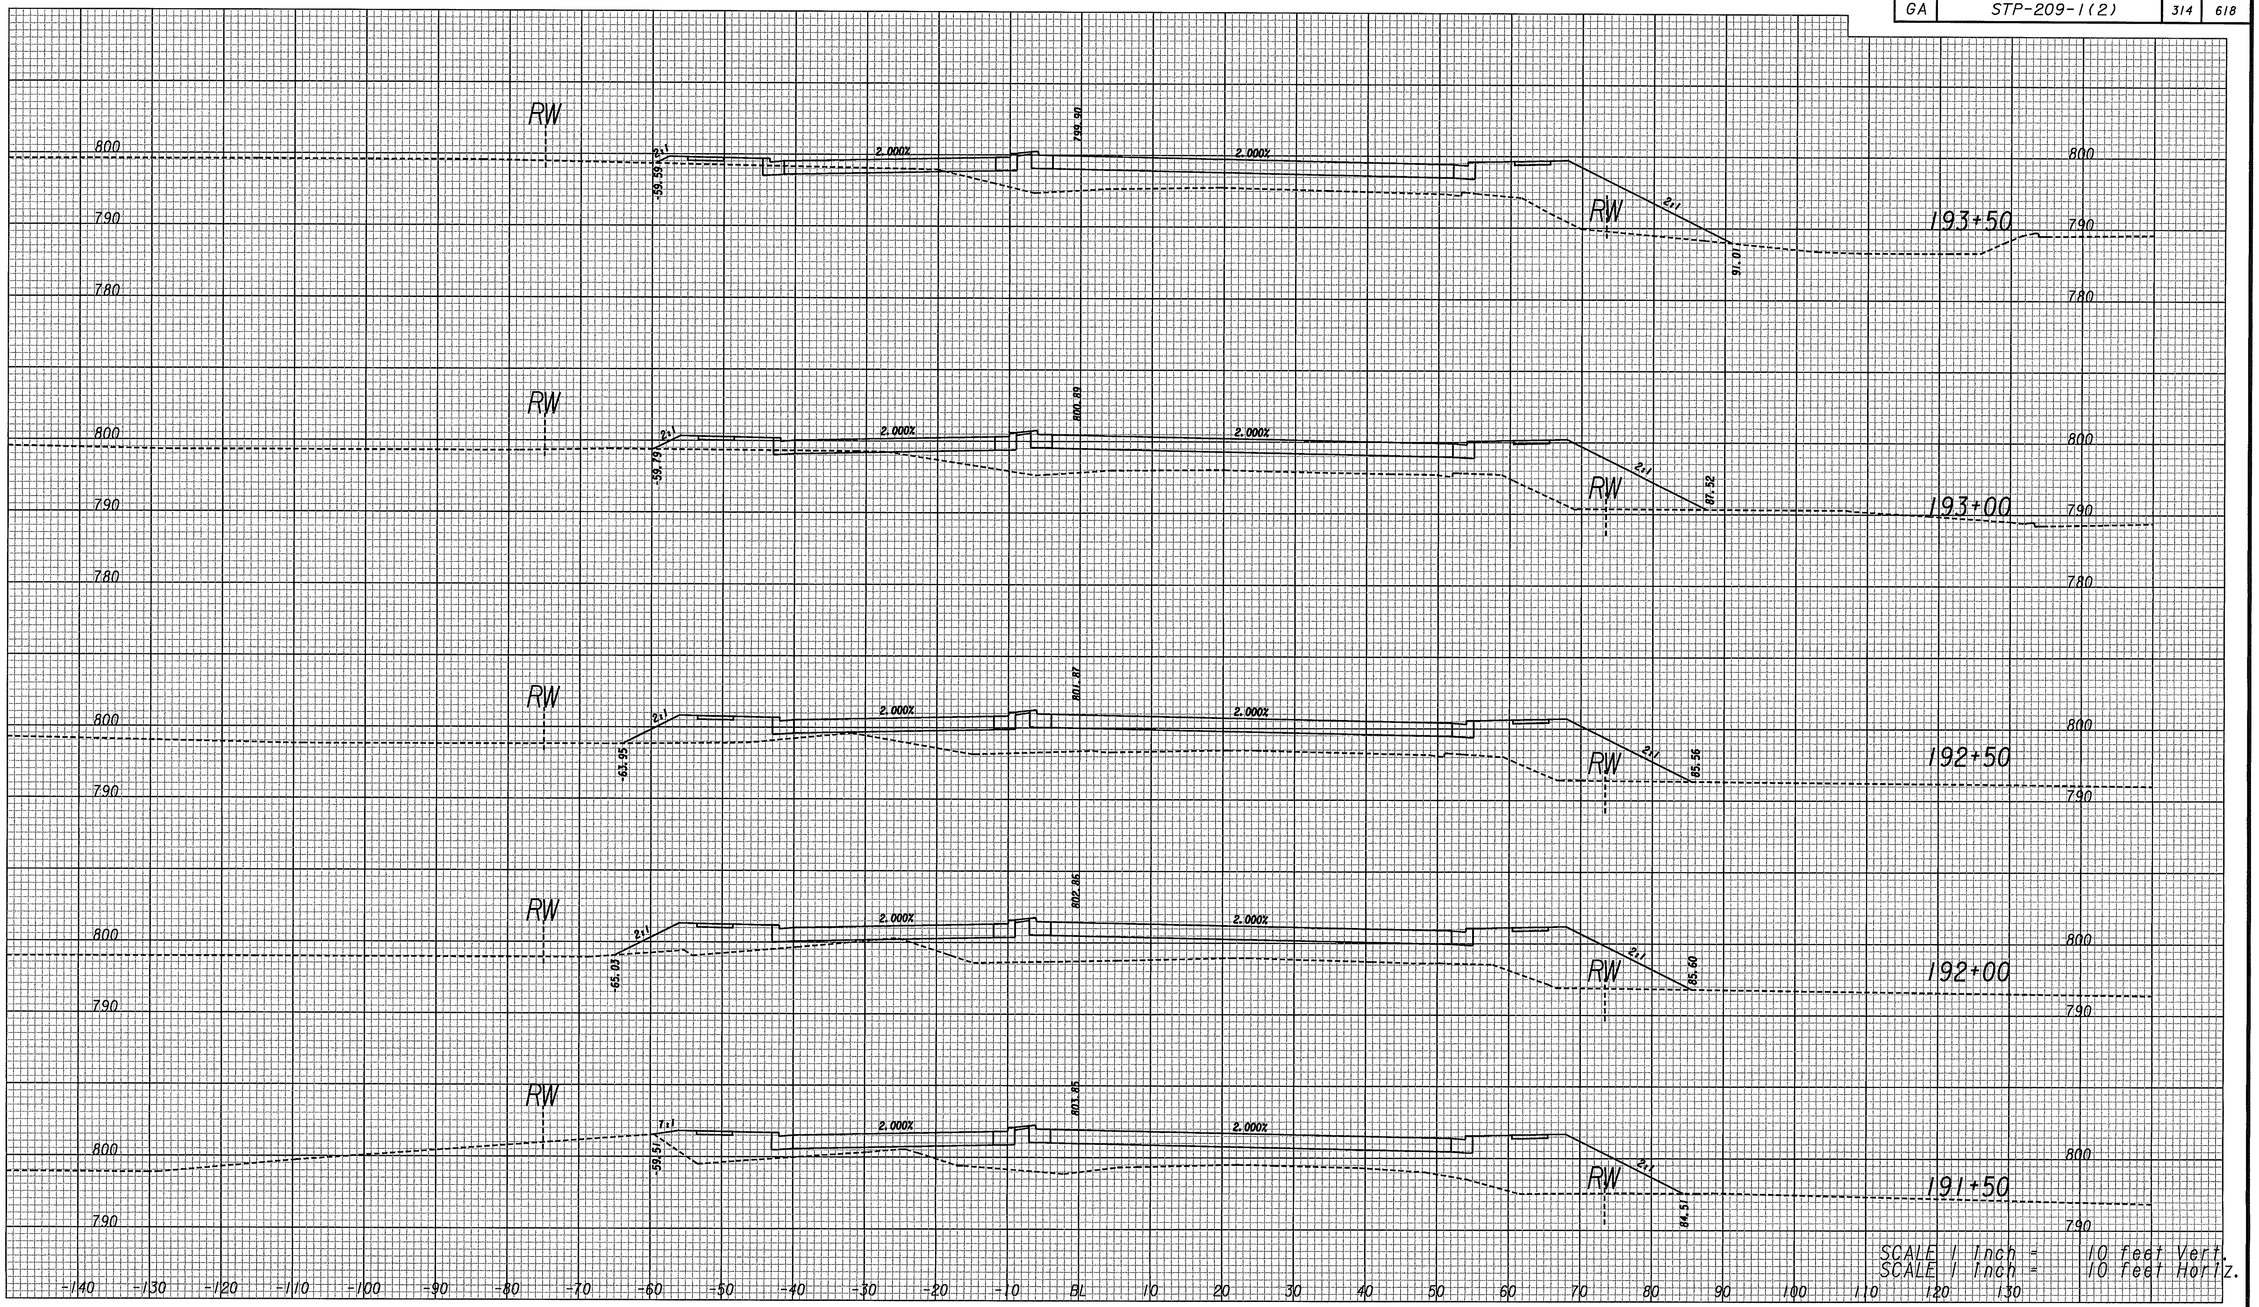


SCALE 1 Inch = 10 feet Vert.
SCALE 1 Inch = 10 feet Horiz.

USE ON CONSTRUCTION

$$$$$$$DGNSPECIFICATION$$$$$$$
$$$$$$$SYTIME$$$$$$$

MULKEY
ENGINEERS & CONSULTANTS
1255 CANTON STREET, SUITE G
ROSWELL, GEORGIA 30075
(678) 461-3511

SCALE
1 INCH = 10' HORIZONTAL
1 INCH = 10' VERTICAL

| DATE | REVISIONS | DATE | REVISIONS |
|---|---|---|---|
| 9/30/09 | ADDED SIDEWALK | | |

GEORGIA
DEPARTMENT OF TRANSPORTATION
MAINLINE CROSS SECTIONS
PROJECT: STP-209-1(2)
COUNTY: FAYETTE
DATE:
DRAWING NUMBER 23-38