GA	STP-209-1(2)	324	618

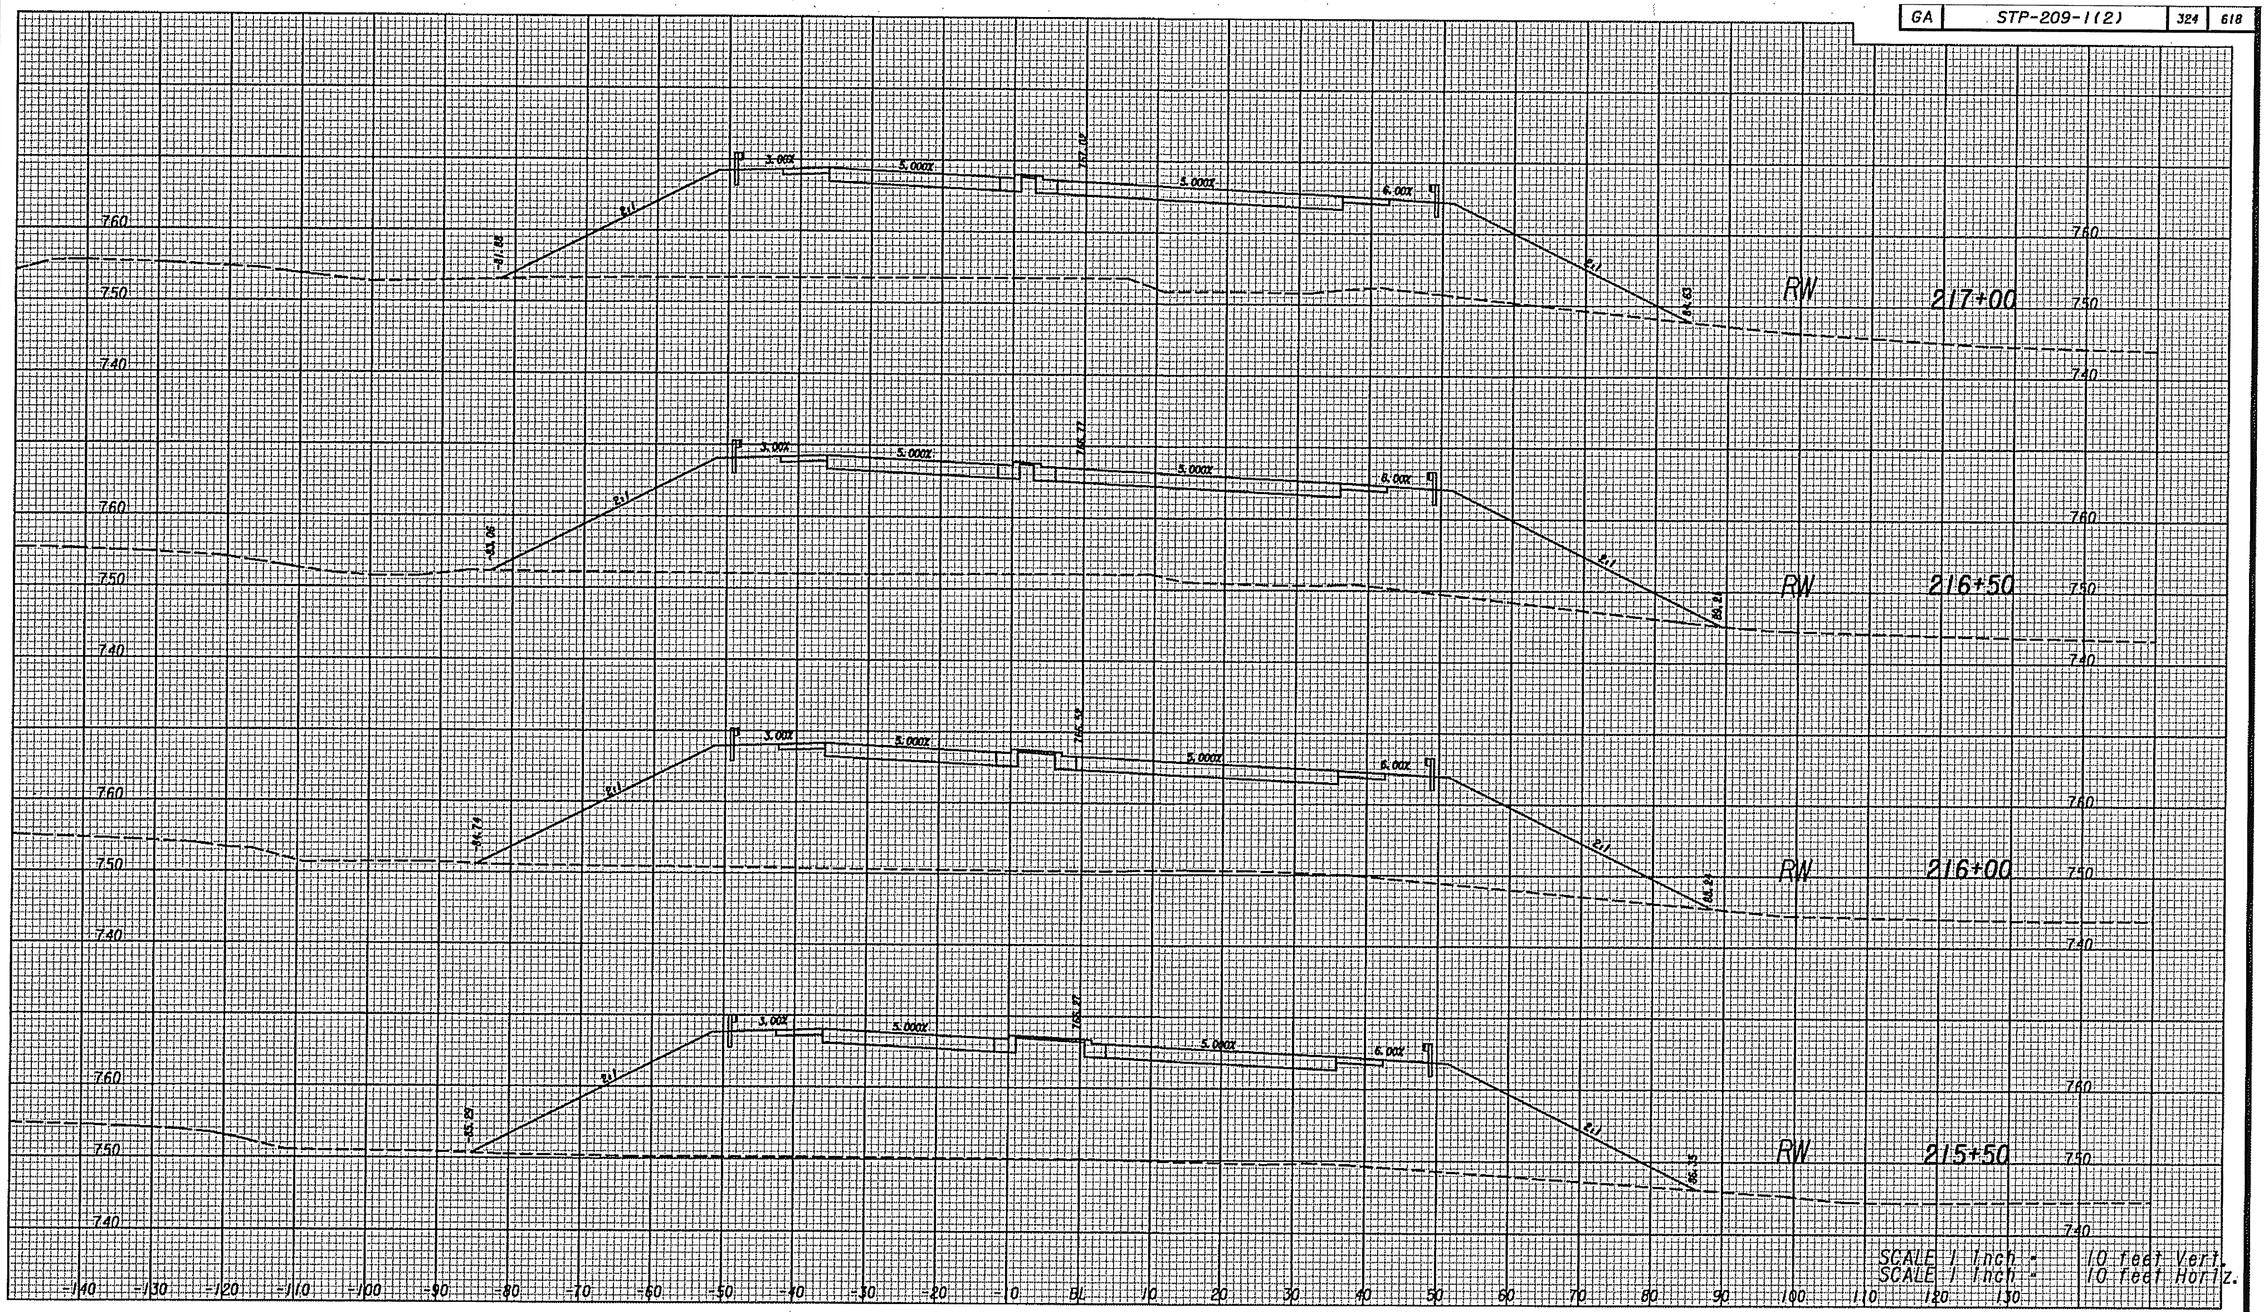

SCALE 1 Inch = 10 feet Vert.
SCALE 1 Inch = 10 feet Horiz.

MULKEY
ENGINEERS & CONSULTANTS
1255 CANTON STREET, SUITE G
ROSWELL, GEORGIA 30075
(678) 461-3511

SCALE
1 INCH = 10' HORIZONTAL
1 INCH = 10' VERTICAL

DATE	REVISIONS	DATE	REVISIONS

GEORGIA
DEPARTMENT OF TRANSPORTATION
MAINLINE CROSS SECTIONS
PROJECT: STP-209-1(2)
COUNTY: FAYETTE
DATE:
DRAWING NUMBER 23-48

$$$$$$$$DGNSPECIFICATION$$$$$$$$
$$$$$$$$SYTIME$$$$$$$$

\Design\DGN\322355XSSR74.DGN 5/1/2009 9:39:31 AM