GA	STP-209-1(2)	360	618

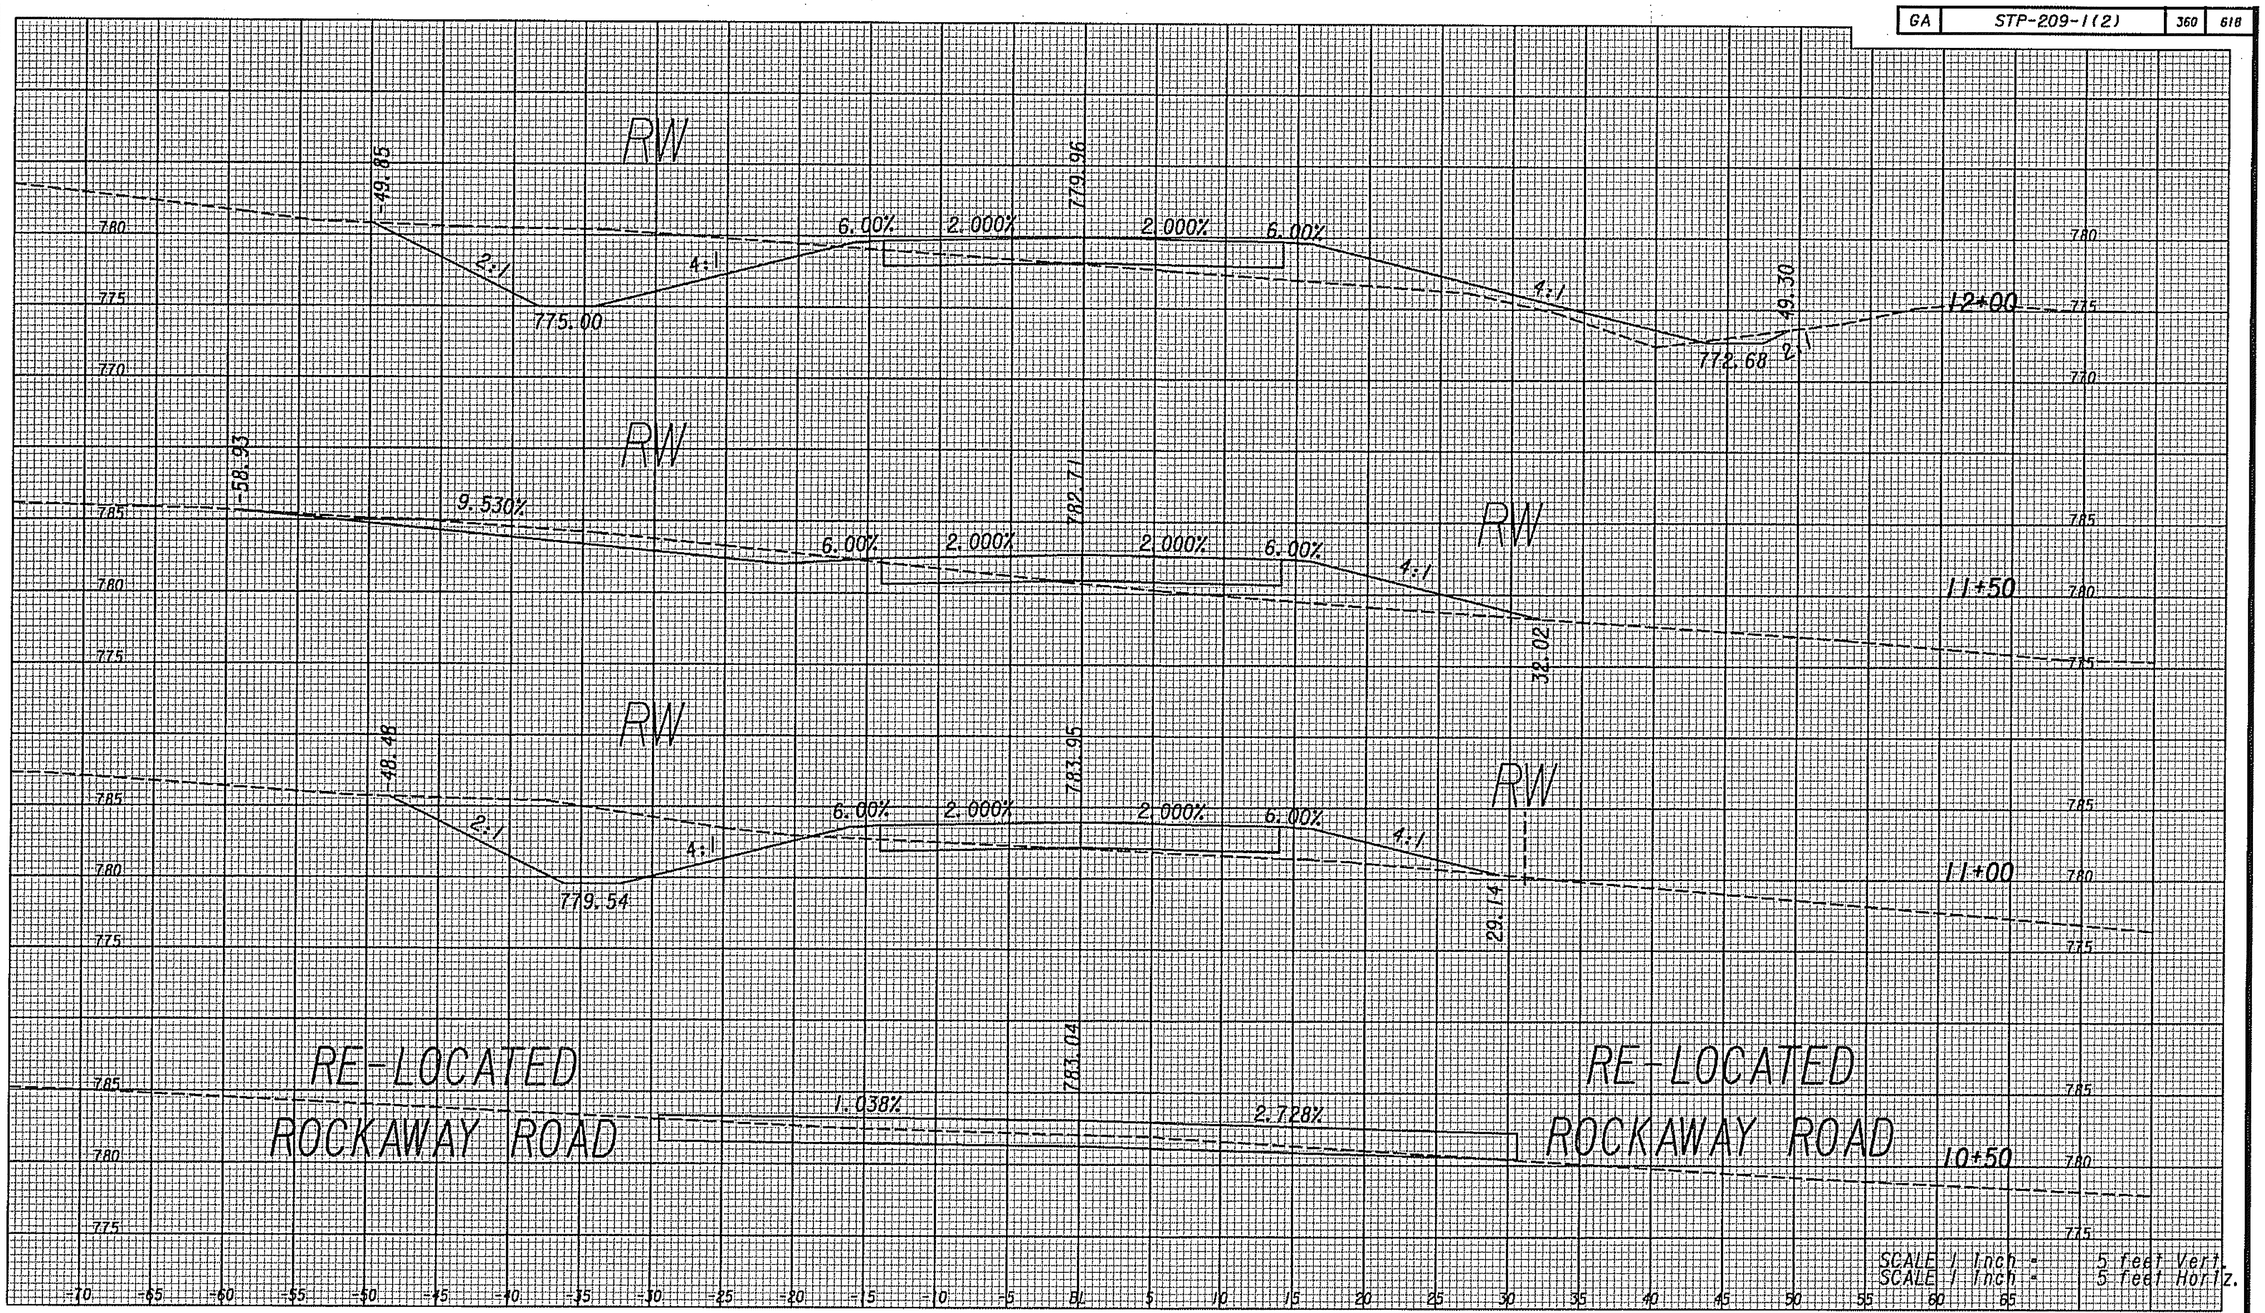

$$$$$$$DGNSPECIFICATIONS$$$$$$$
$$$$$$$STYTIMES$$$$$$$

\322355\old rockaway road tie- 5/1/2009 9:30:55 AM

MULKEY
ENGINEERS & CONSULTANTS
1255 CANTON STREET, SUITE G
ROSWELL, GEORGIA 30075
(678) 461-3511

SCALE
1 INCH = 5' HORIZONTAL
1 INCH = 5' VERTICAL

DATE	REVISIONS	DATE	REVISIONS

GEORGIA
DEPARTMENT OF TRANSPORTATION
OLD ROCKAWAY RD. TIE-IN X-SECTIONS
PROJECT: STP-209-1(2)
COUNTY: FAYETTE
DATE:
DRAWING NUMBER 23-84