FAYETTE | STP-209-1(2) & BHF-209-1(3) | 370 | 618

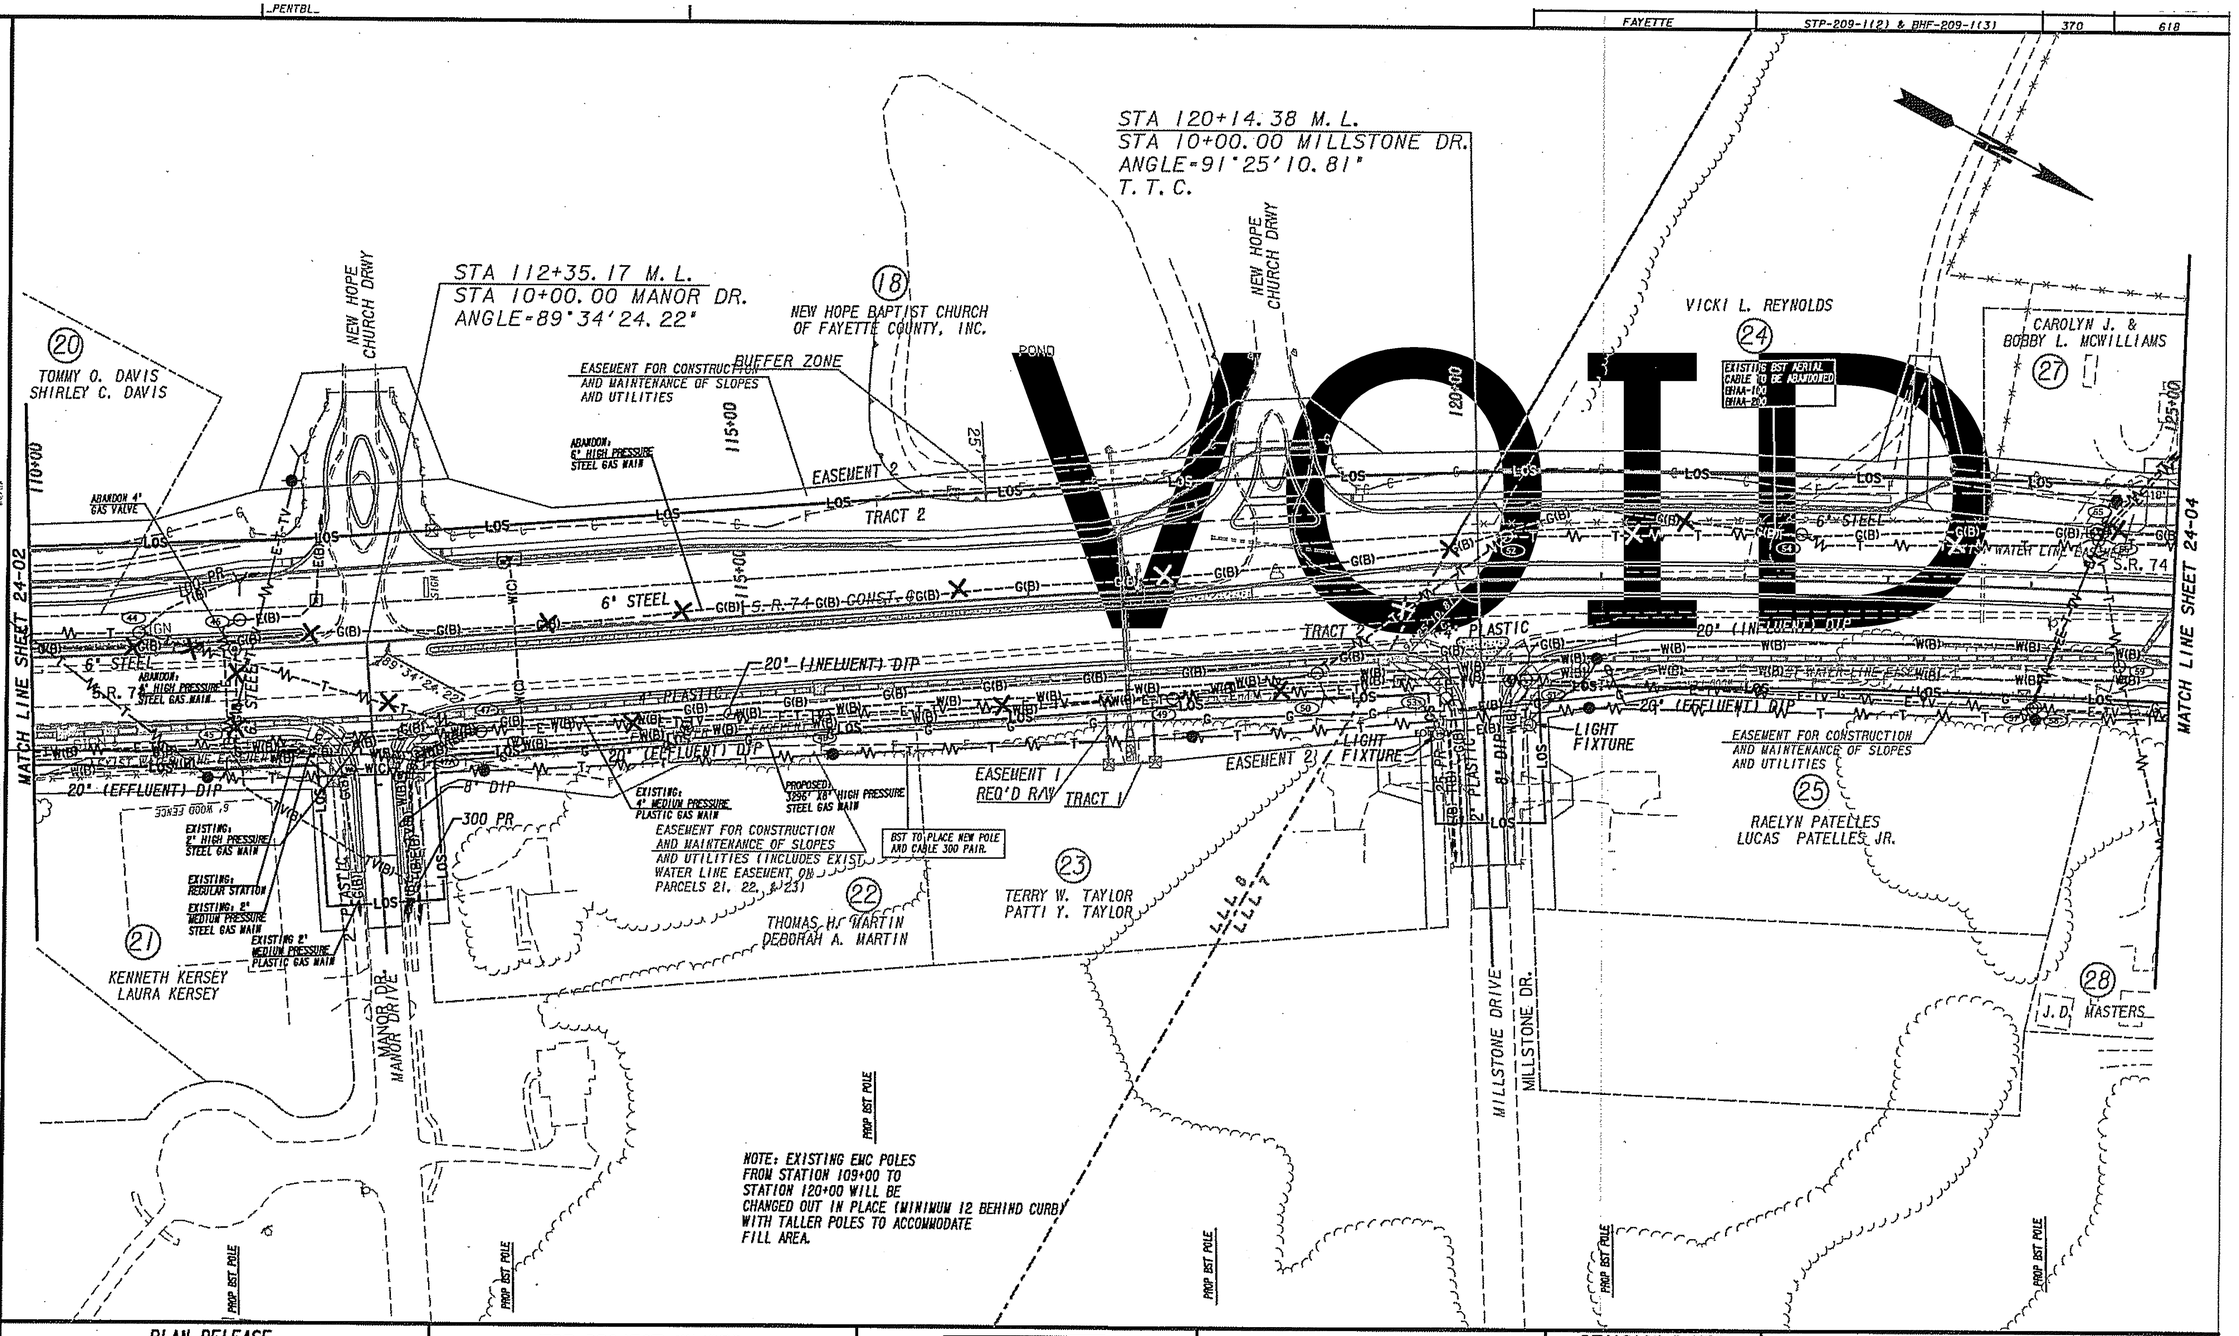

VOID

PLAN RELEASE			
DRAWN BY	DATE	CHECKED BY	DATE

TBE PROJECT NUMBER
GA-095-004-11

TBE CONTACT
RANDY W. SANBORN, P. E.

TBE GROUP
PEACHTREE CORPORATE CENTER
6649 PEACHTREE INDUSTRIAL BLVD.
SUITE J, NORCROSS GA 30092-4302
TELEPHONE: 678.421.0080

SCALE IN FEET
0 50 100 200

REVISION DATES

STATE OF GEORGIA
DEPARTMENT OF TRANSPORTATION
OFFICE: UTILITIES, BRENT D'ANGELO, PE

UTILITY PLANS

DRAWING No. 24-03

\design\dgn\322355ut03.dgn 5/1/2009 9:19:30 AM