USER: kmcduff | PENTBL

FAYETTE	STP-209-1(2)	537	618

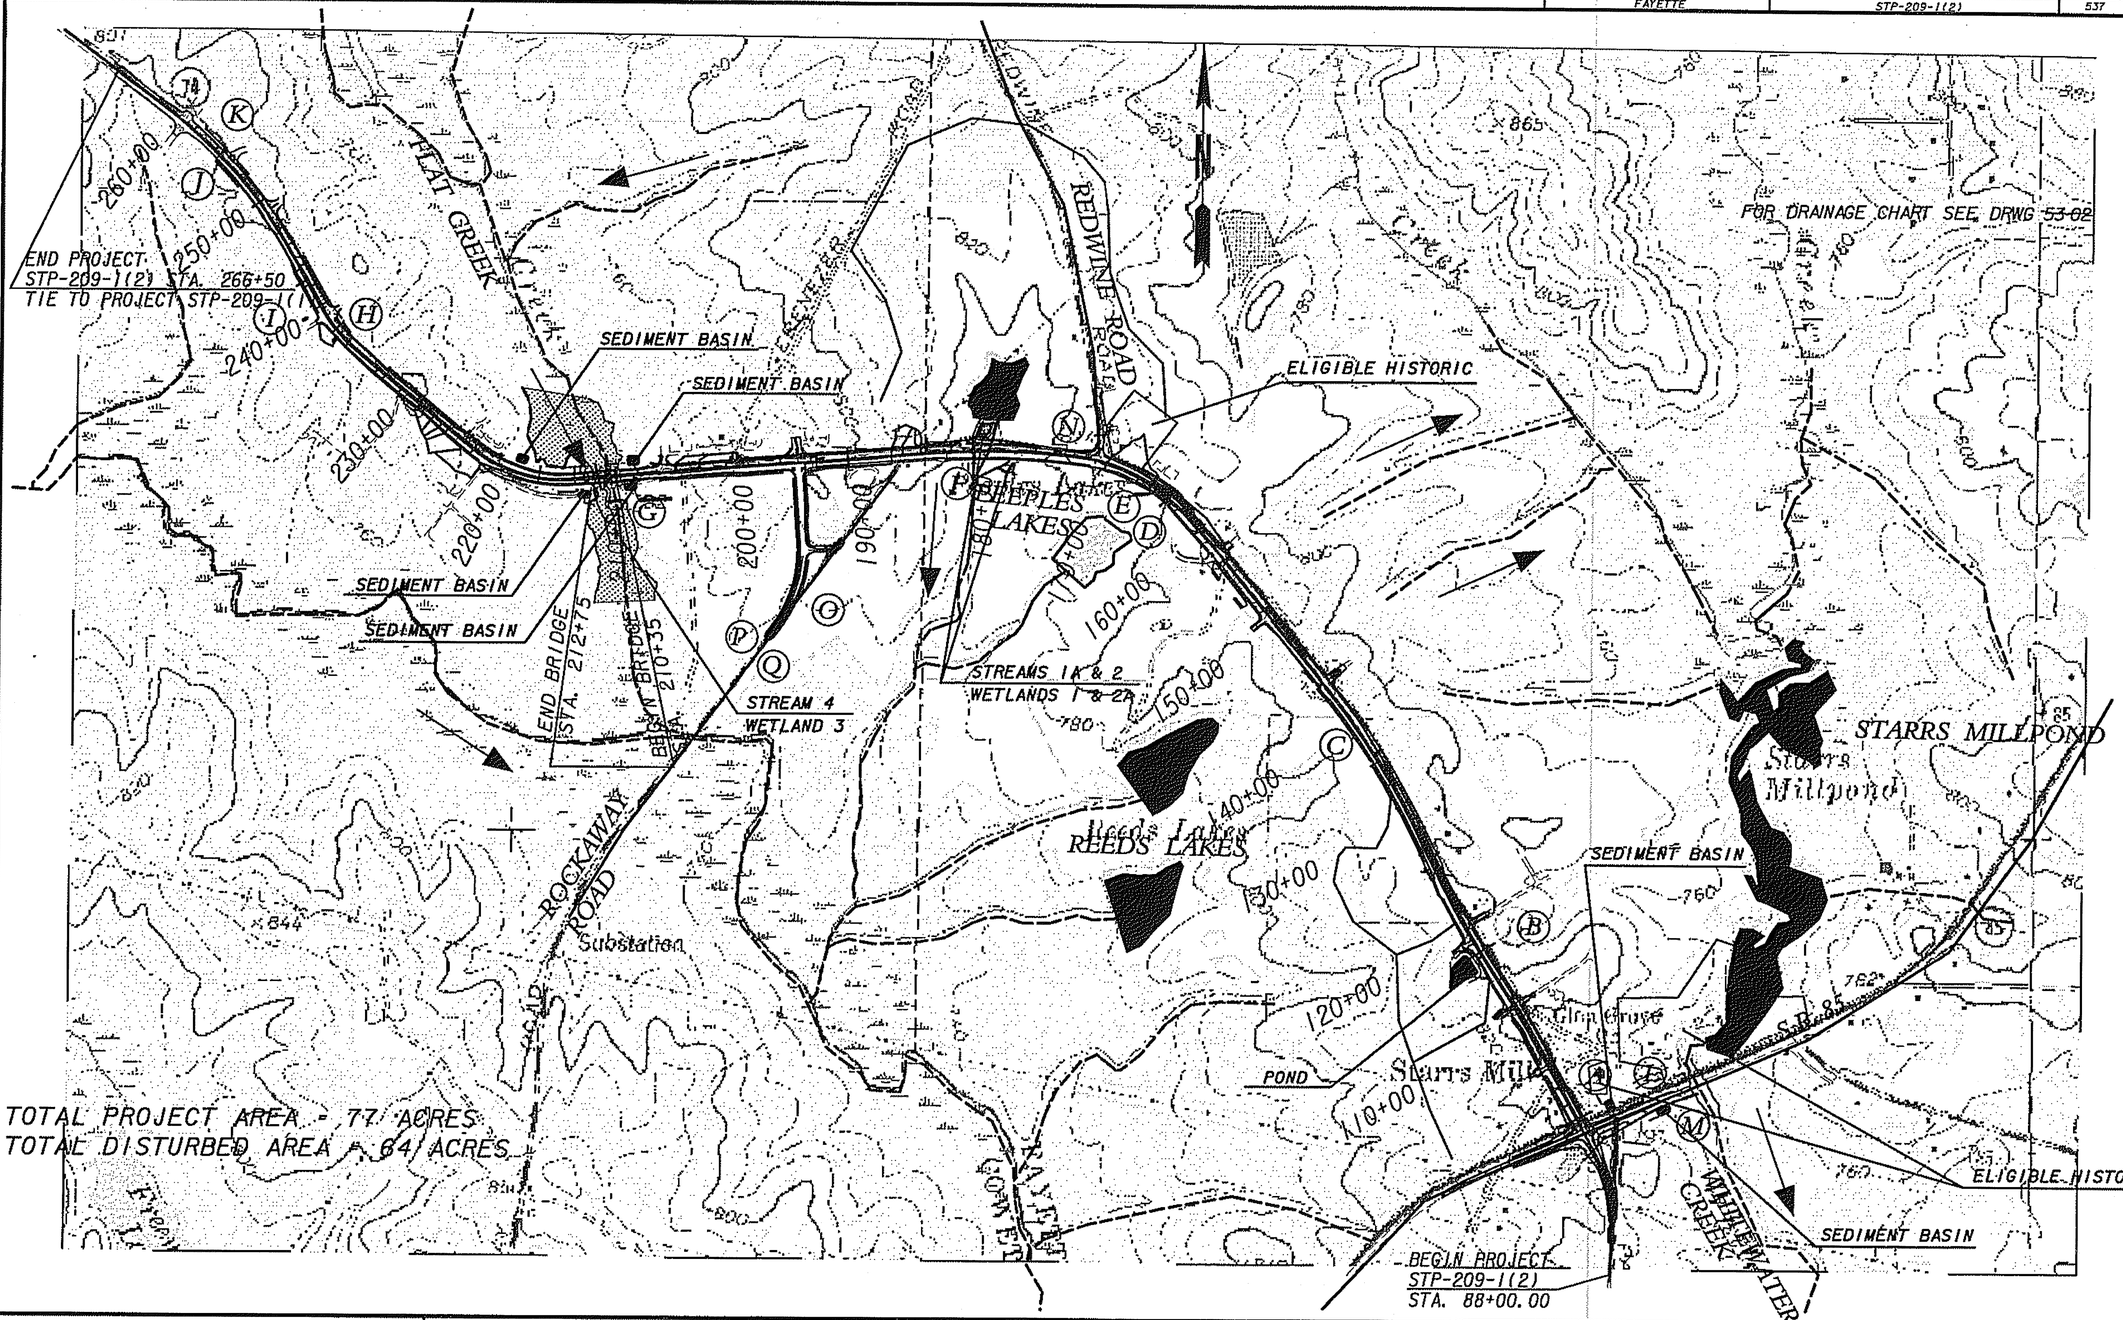

MULKEY
ENGINEERS & CONSULTANTS
1255 CANTON STREET, SUITE G
ROSWELL, GEORGIA 30075
(678) 461-3511

SCALE IN FEET
0 600 1200 2400

REVISION DATES		
4/14/09		

STATE OF GEORGIA
DEPARTMENT OF TRANSPORTATION
OFFICE: CONSULTANT DESIGN

DRAINAGE AREA MAP

DRAWING No. 53 -01