USER: kmcduff | PENTBL

FAYETTE	STP-209-1(2)	540	618

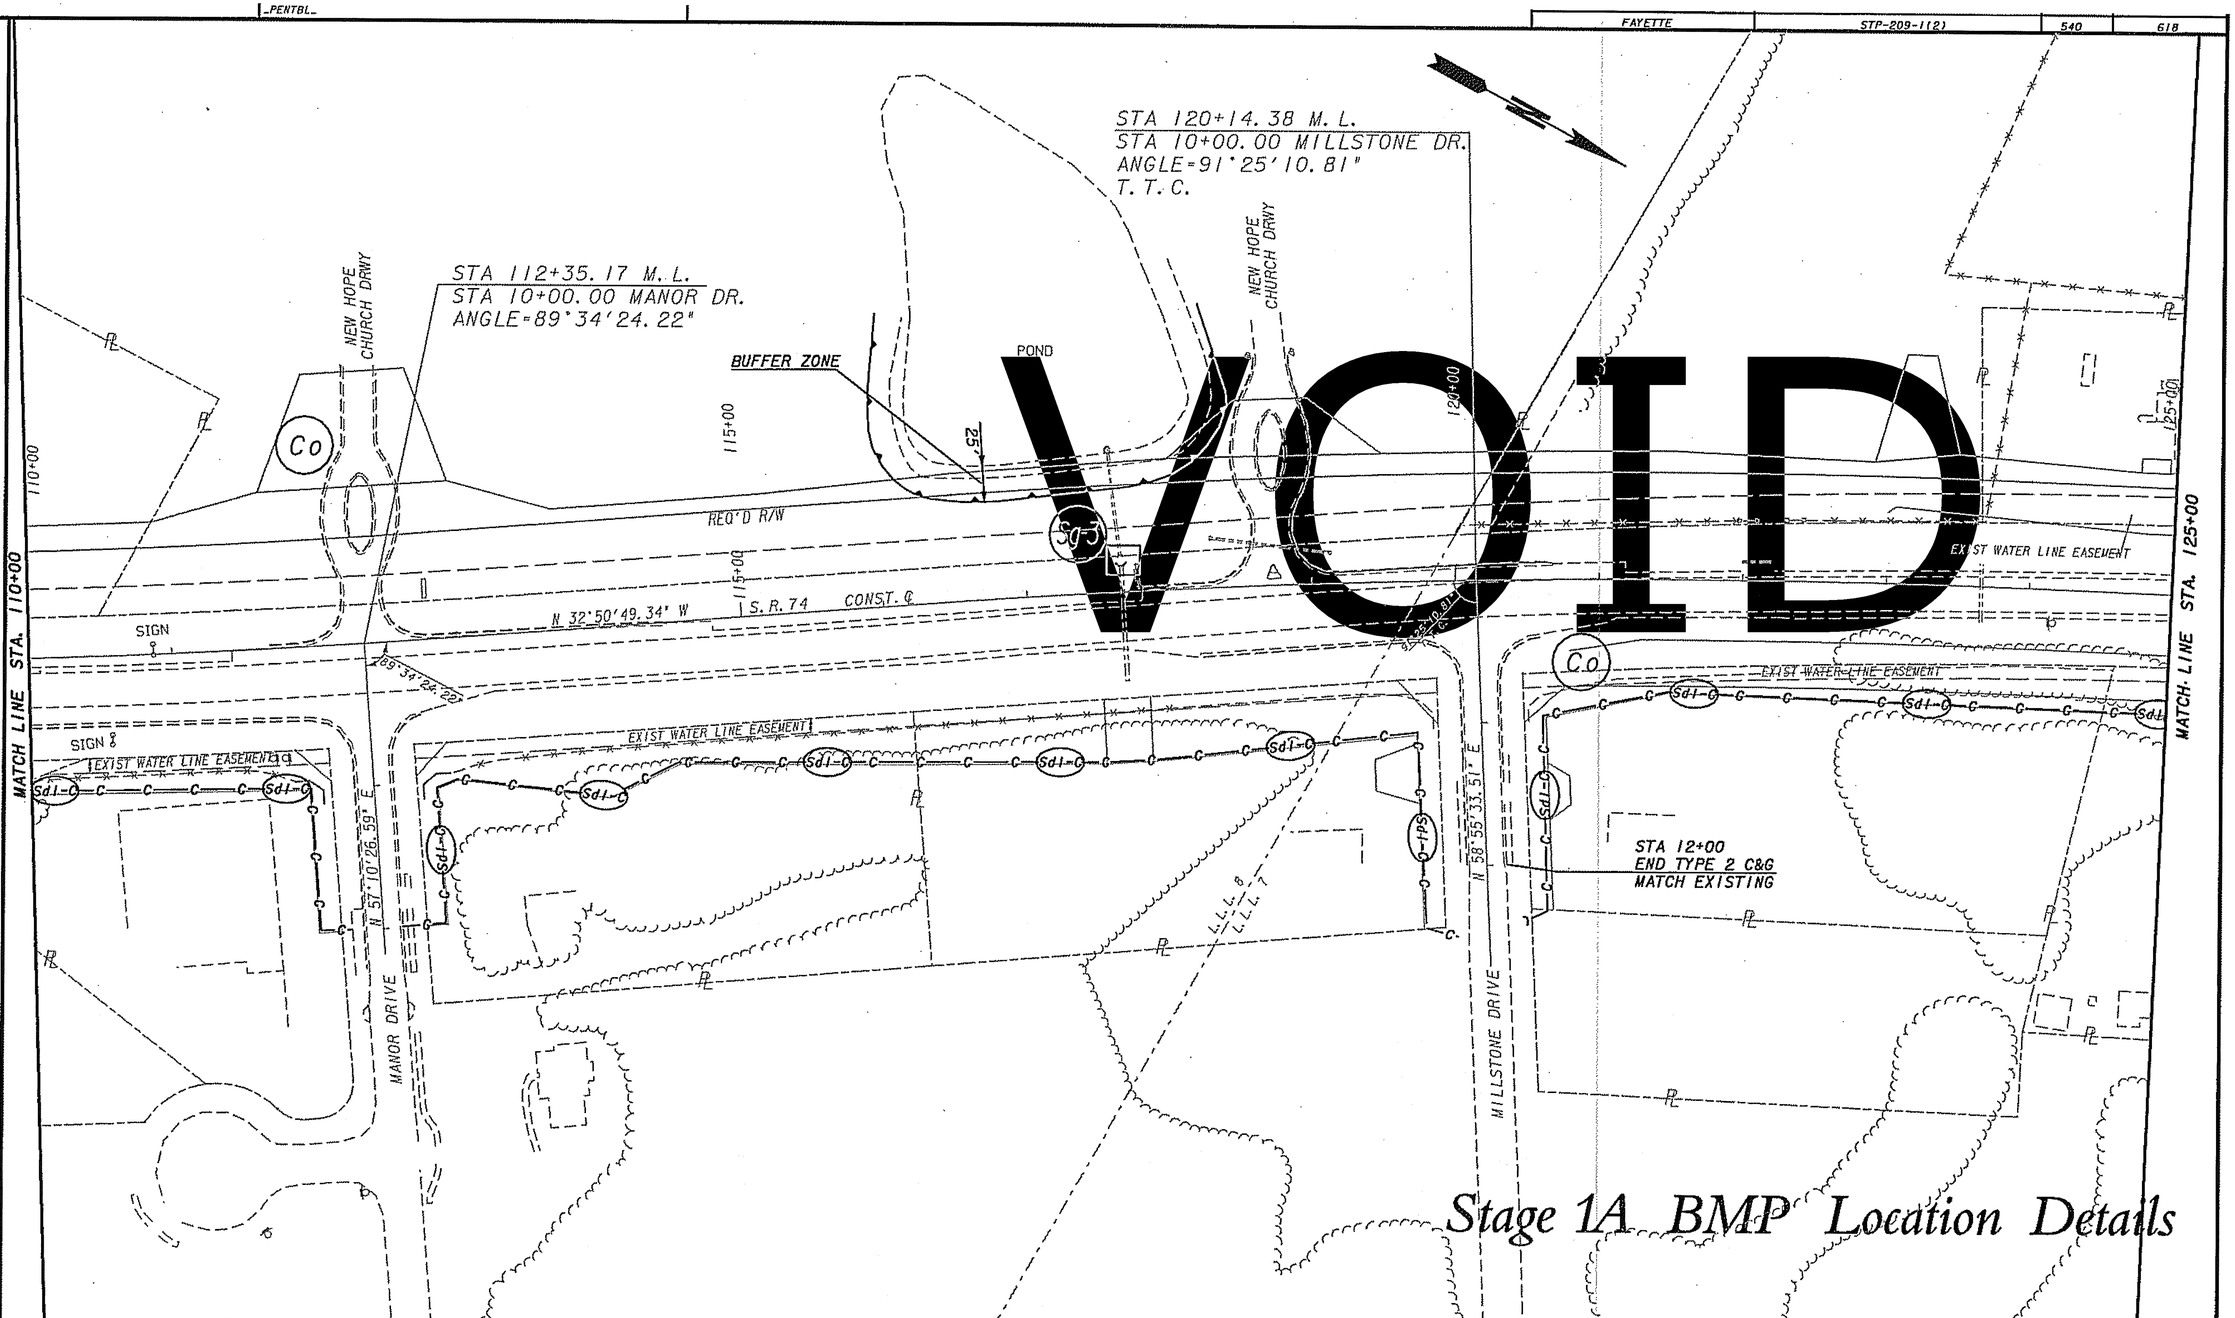

MULKEY
ENGINEERS & CONSULTANTS
1255 CANTON STREET, SUITE G
ROSWELL, GEORGIA 30075
(678) 461-3511

SCALE IN FEET
0 50 100 200

REVISION DATES		
4/14/09		

STATE OF GEORGIA
DEPARTMENT OF TRANSPORTATION
OFFICE: CONSULTANT DESIGN

BMP LOCATION DETAILS

STAGE 1A

DRAWING No. 54-03

\design\dgn\322355er03a.dgn 5/1/2009 8:54:19 AM