COUNTY	PROJECT NUMBER	SHEET NO.	TOTAL SHEETS
COWETA	STP00-0164-01(039) & STP00-0164-01(048)	76	872

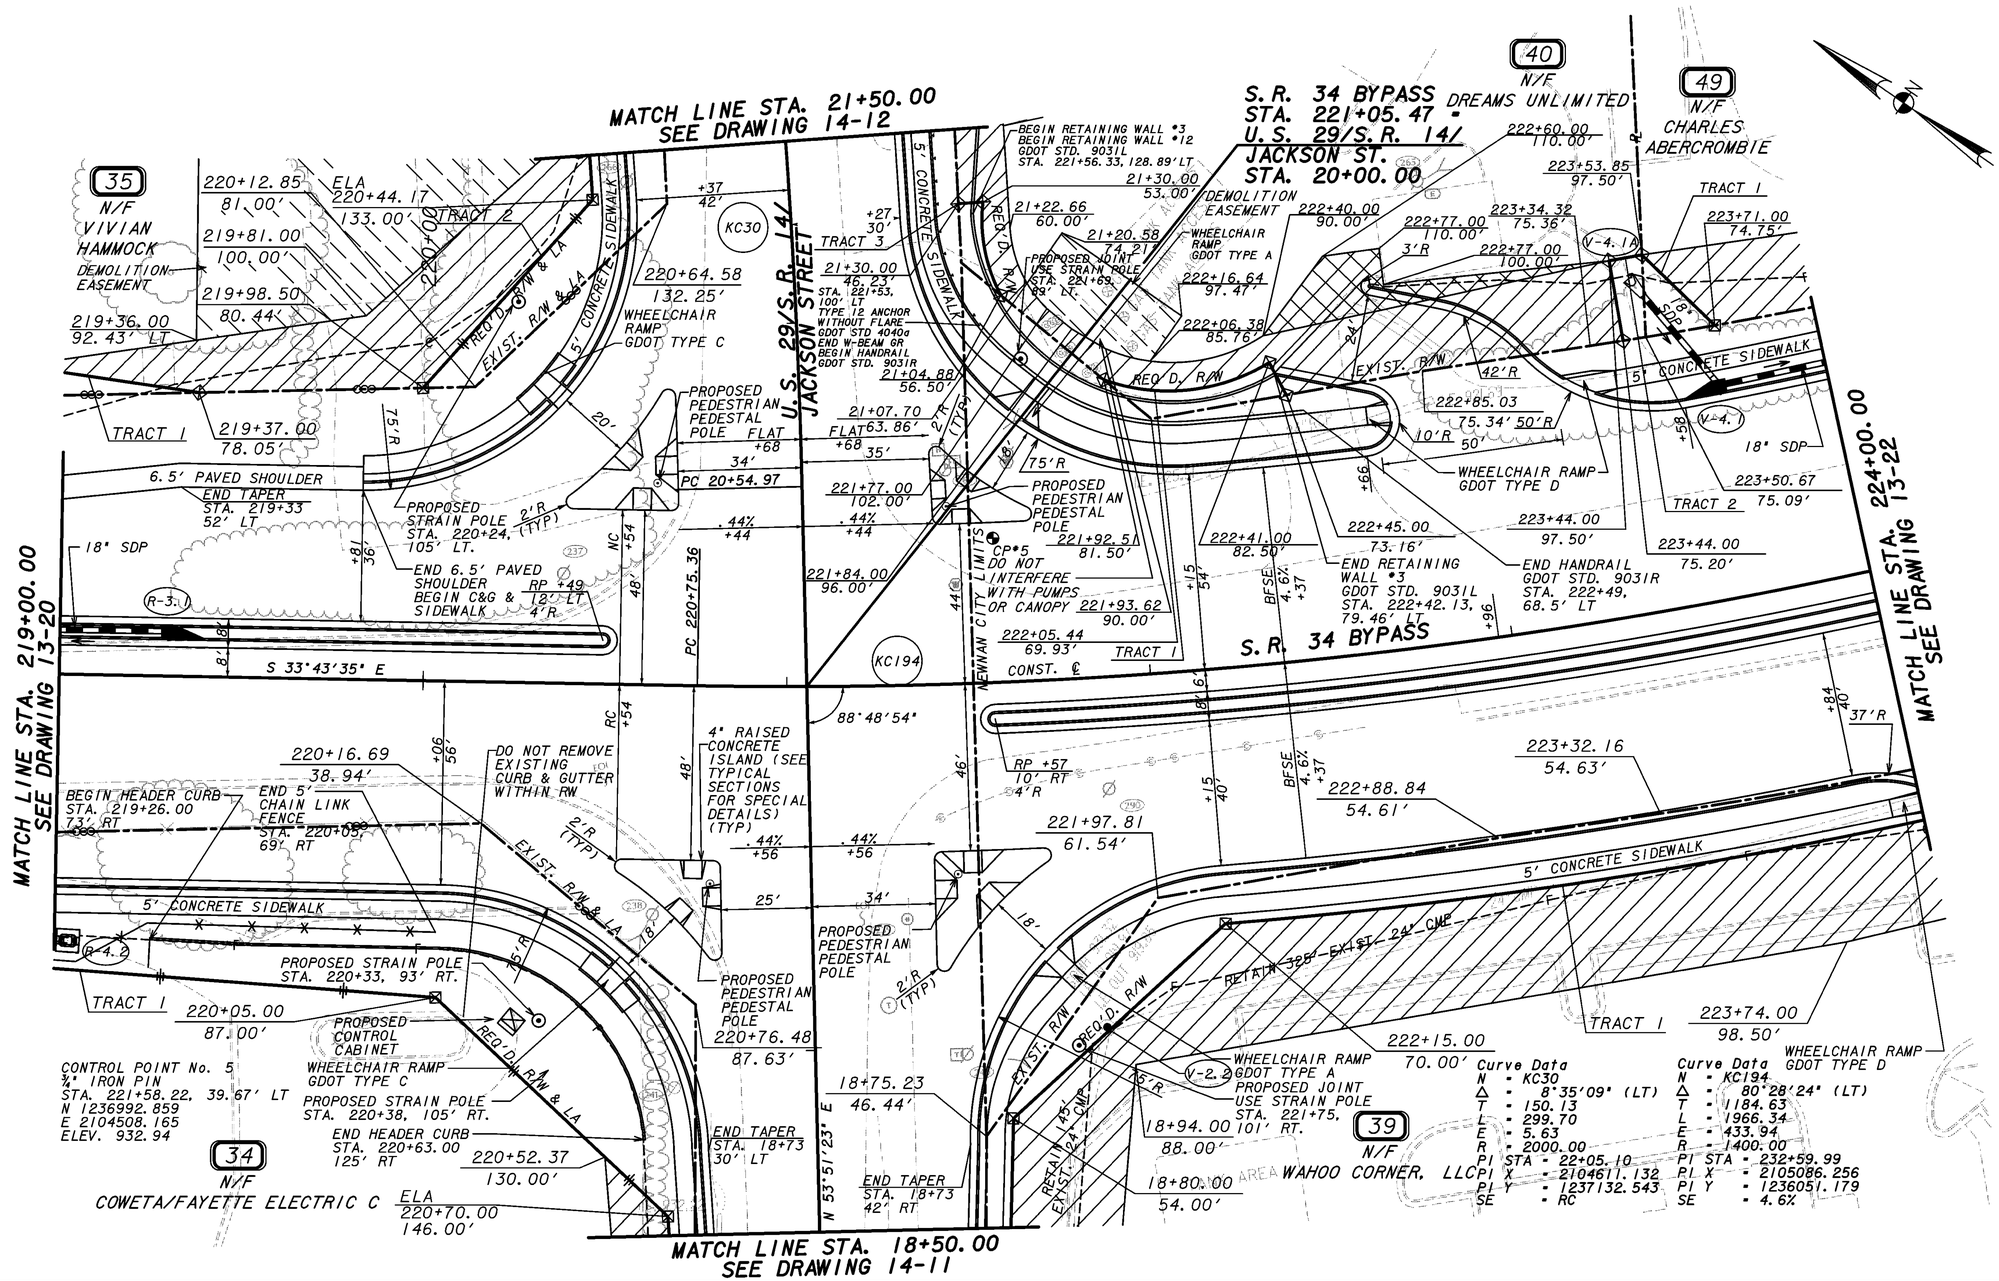

PROPERTY AND EXISTING R/W LINE	
REQUIRED R/W LINE	
CONSTRUCTION LIMITS	
EASEMENT FOR CONSTR & MAINT OF SLOPES & UTILITIES	
EASEMENT FOR CONSTR OF SLOPES	
EASEMENT FOR CONSTR OF DRIVES	

BEGIN LIMIT OF ACCESS	BLA
END LIMIT OF ACCESS	ELA
LIMIT OF ACCESS	
R/W AND LIMIT OF ACCESS	

Wolverton & Associates
Consulting Engineers • Land Surveyors
6745 Sugarloaf Parkway • Suite 100 • Duluth, Georgia 30097
Phone: (770) 447-8999 • Fax: (770) 447-9070
www.wolverton-assoc.com

20 0 20 40 60FT.
SCALE: 1" = 20'

REVISION DATES		
6/20/08		
2/4/09		
1/4/12		
2/9/12		

STATE OF GEORGIA
DEPARTMENT OF TRANSPORTATION
OFFICE: CONSULTANT DESIGN

MAINLINE PLAN
S.R. 34 BYPASS

DRAWING No.
13-21