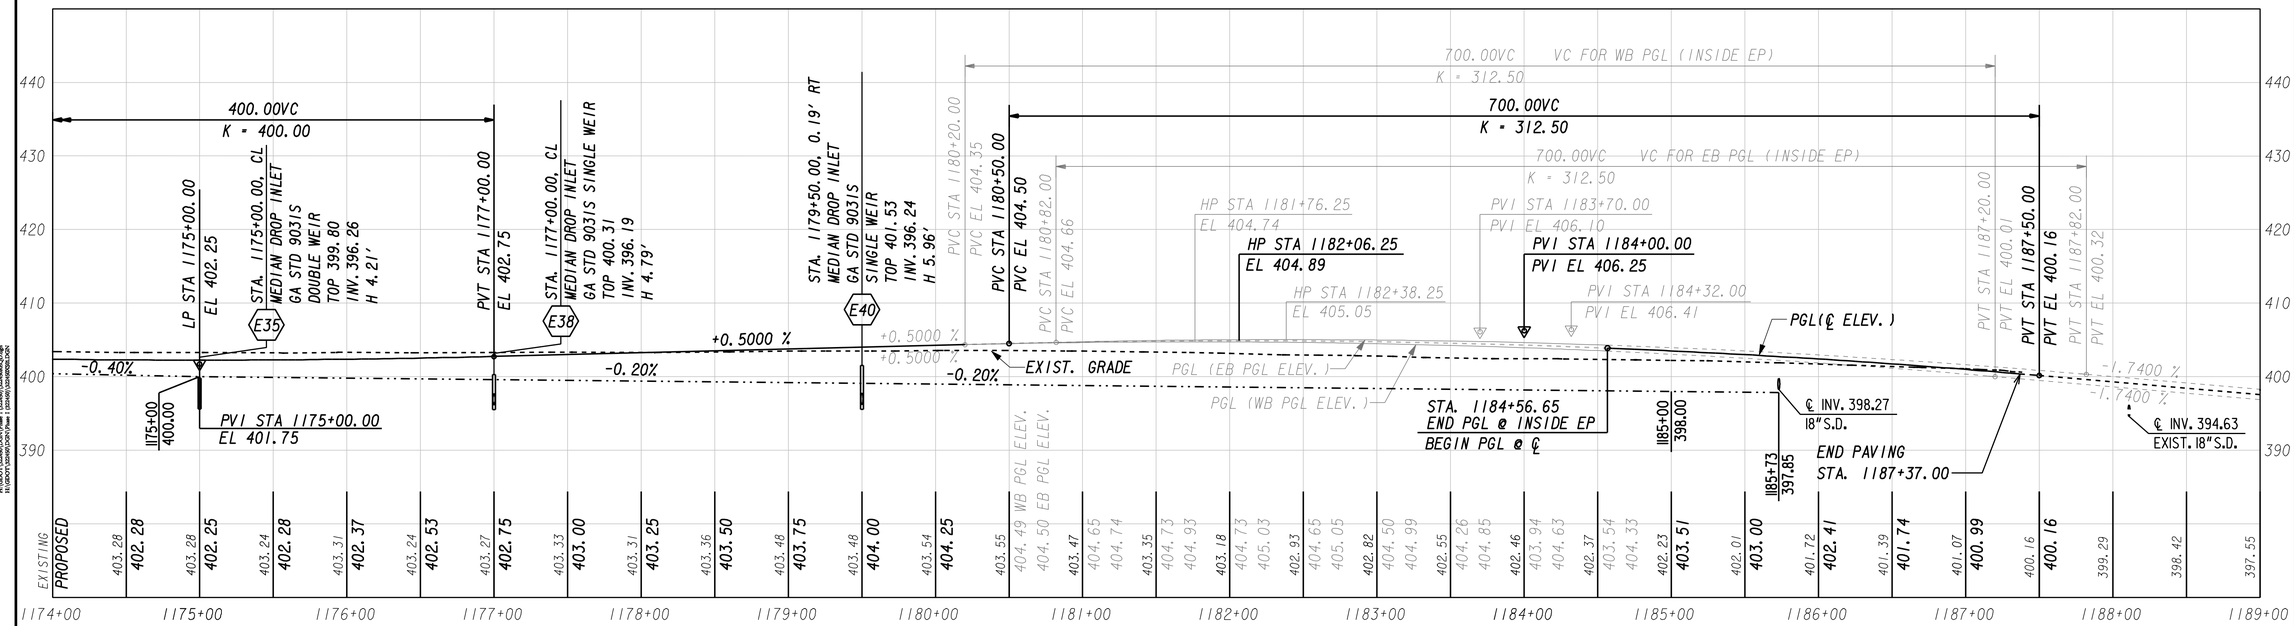

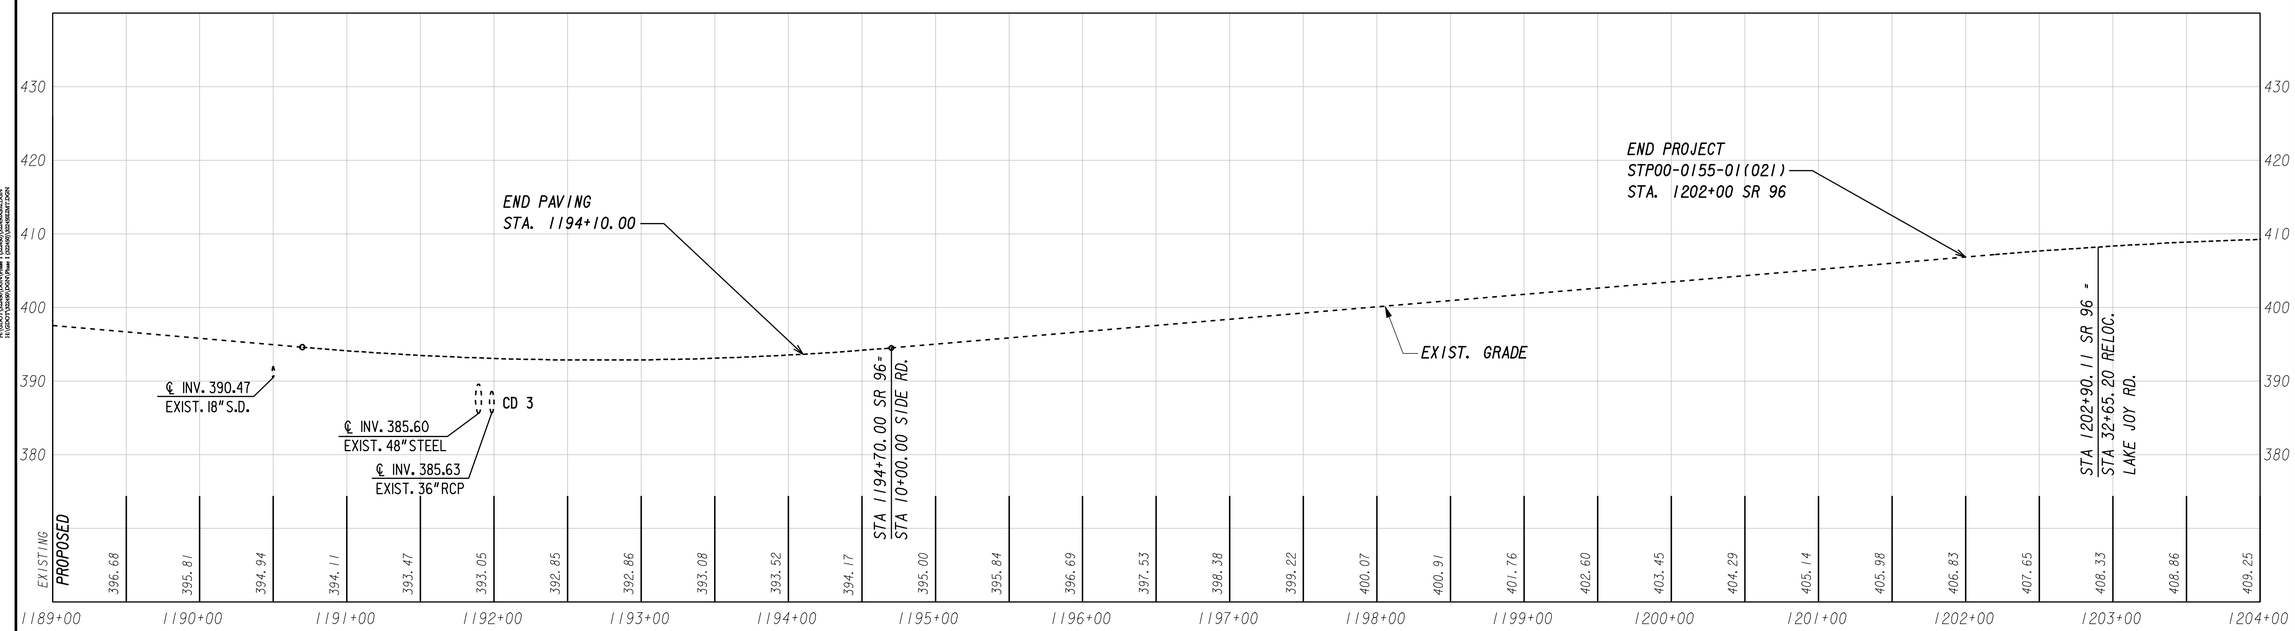

USE ON CONSTRUCTION

ATKINS

H. 0 50 100 150
V. 0 10 20 30
(SCALE IN FEET)

REVISION DATES		
10/09/14		

STATE OF GEORGIA
DEPARTMENT OF TRANSPORTATION
OFFICE: PROGRAM DELIVERY

MAINLINE PROFILE

SR 96 WIDENING
SR 96
STA. 1174+00 TO END PROJECT

DRAWING No. 15-005