4/8/2013	4:46:13 PM	W:\TransDesign\IPLOT\colortables\XeroxGREY.tbl	H:\GDOT\322450\DGN\Phase I (322450)\322450ER004.dgn[0, 45-49, 54, 60-62]	STATE	PROJECT NUMBER	SHEET NO.	TOTAL SHEETS
USER:I1866		W:\TransDesign\IPLOT\pentables\Xerox_FS.pen		GA	STP00-0155-01(021)	499	558

VOID

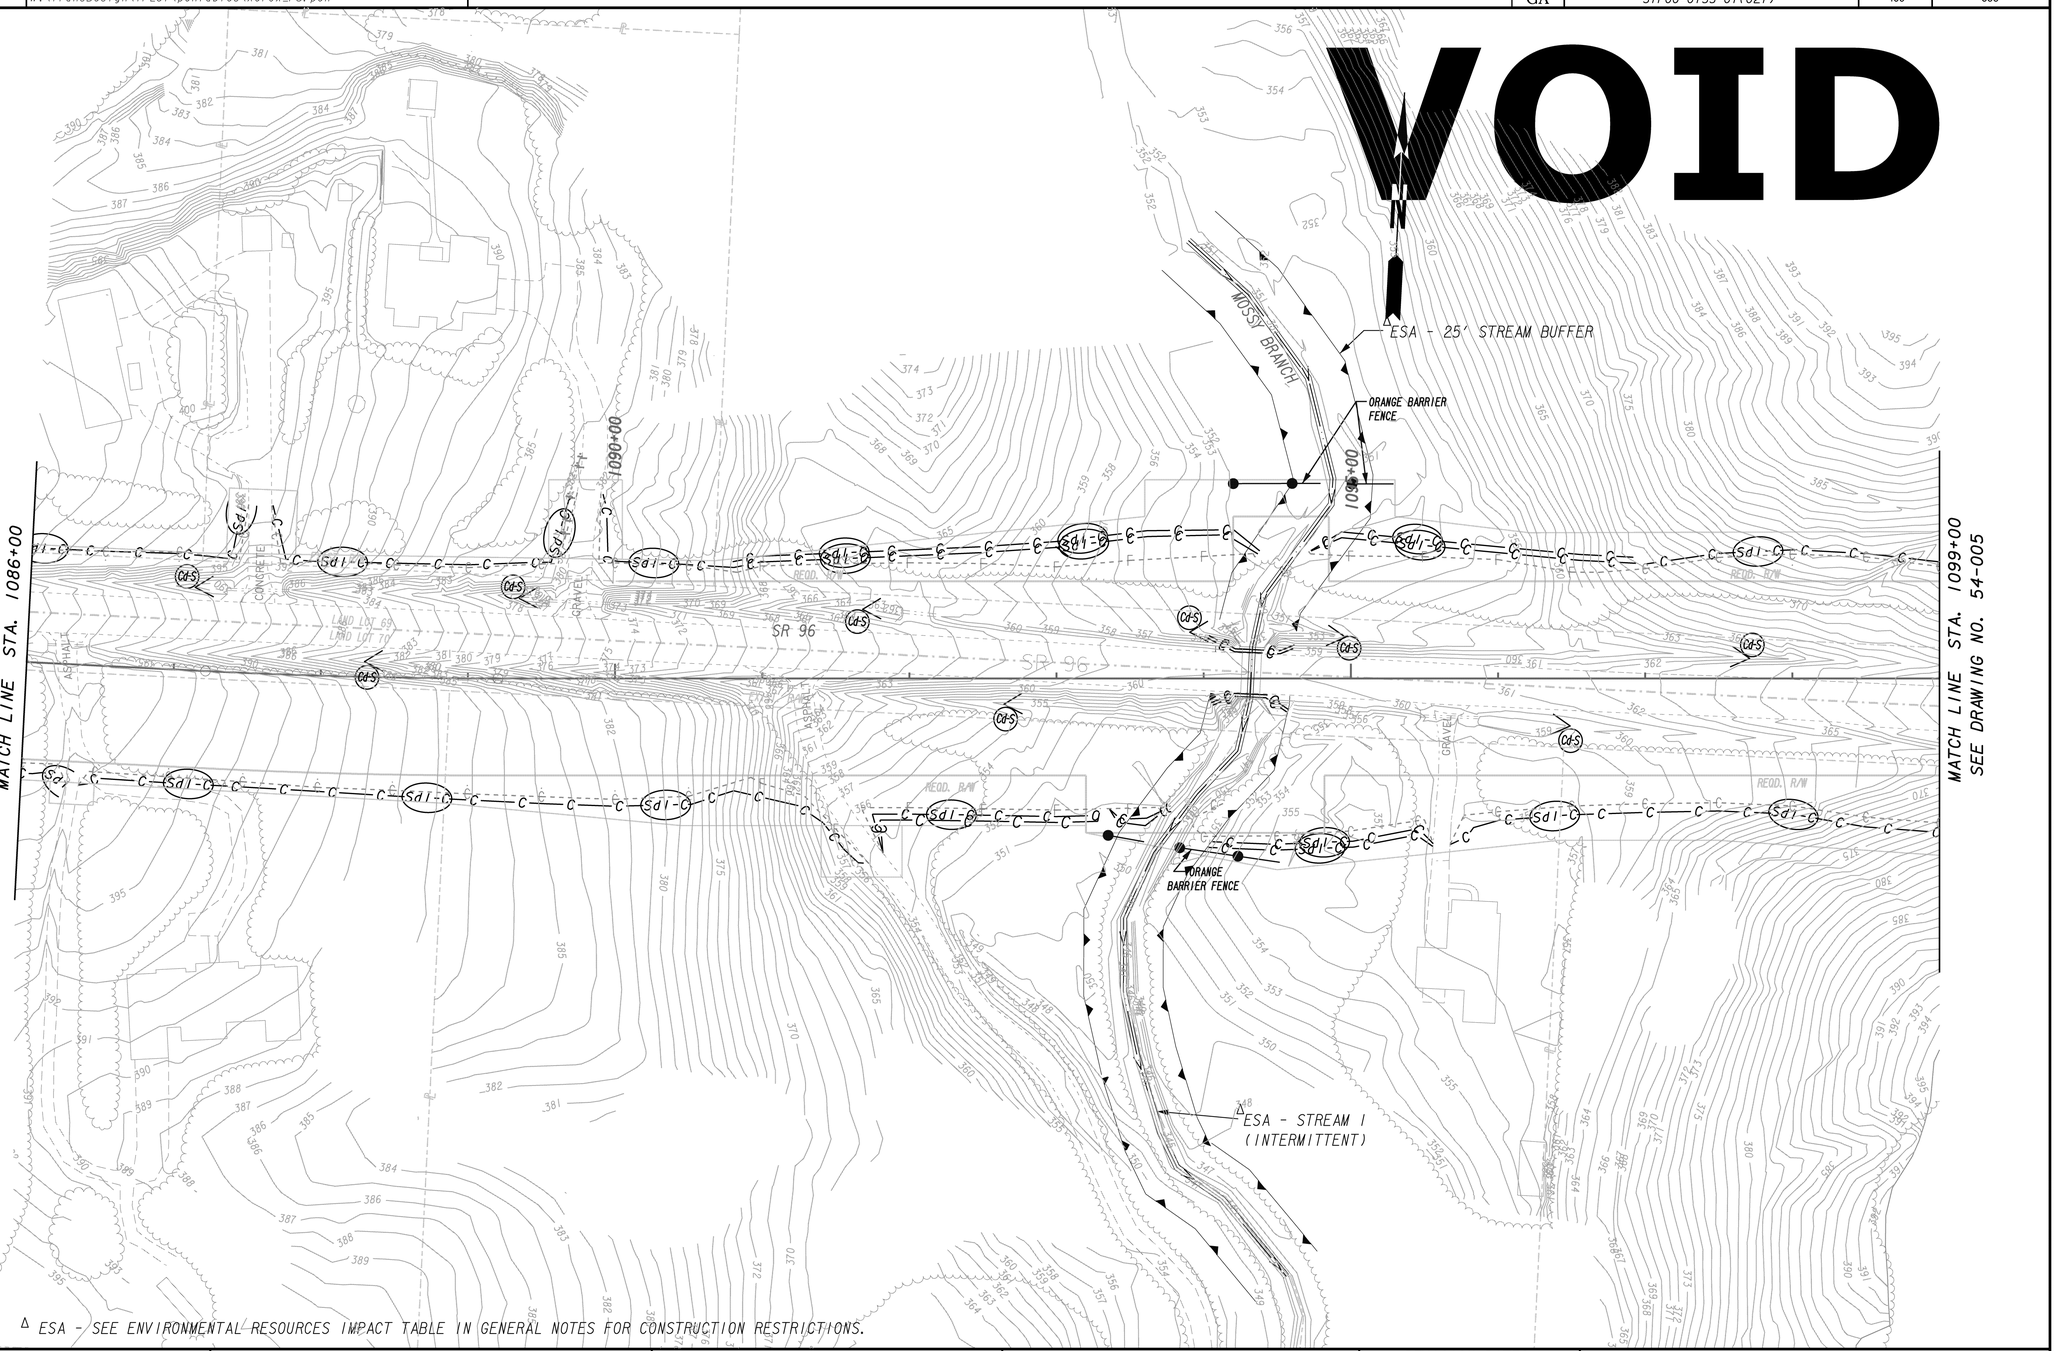

Δ ESA - SEE ENVIRONMENTAL RESOURCES IMPACT TABLE IN GENERAL NOTES FOR CONSTRUCTION RESTRICTIONS.

PROPERTY AND EXISTING R/W LINE
REQUIRED R/W LINE
CONSTRUCTION LIMITS
EASEMENT FOR CONSTR & MAINTENANCE OF SLOPES AND UTILITIES
EASEMENT FOR CONSTR OF SLOPES
EASEMENT FOR CONSTR OF DRIVES

BEGIN LIMIT OF ACCESS.....BLA
END LIMIT OF ACCESS.....ELA
LIMIT OF ACCESS
R/W AND LIMIT OF ACCESS
EXISTING R/W LINE

SCALE IN FEET
0 50 100 200

ATKINS

GEORGIA REGISTERED PROFESSIONAL ENGINEER 8/5/13 SCOTT M. DUBORD

GSWCC LEVEL II Certification #0000007807

REVISION DATES		

STATE OF GEORGIA
DEPARTMENT OF TRANSPORTATION
OFFICE: PROGRAM DELIVERY

BMP LOCATION DETAILS

STAGE 1A BMP LOCATION DETAILS
SR 96
STA. 1086+00 TO STA. 1099+00

DRAWING No. 54-004

I:\GDOT\322450\DGN\Phase I (322450)\322450ER004.dgn
I:\GDOT\322450\DGN\Phase I (322450)\322450ER005.dgn
I:\GDOT\322450\DGN\Phase I