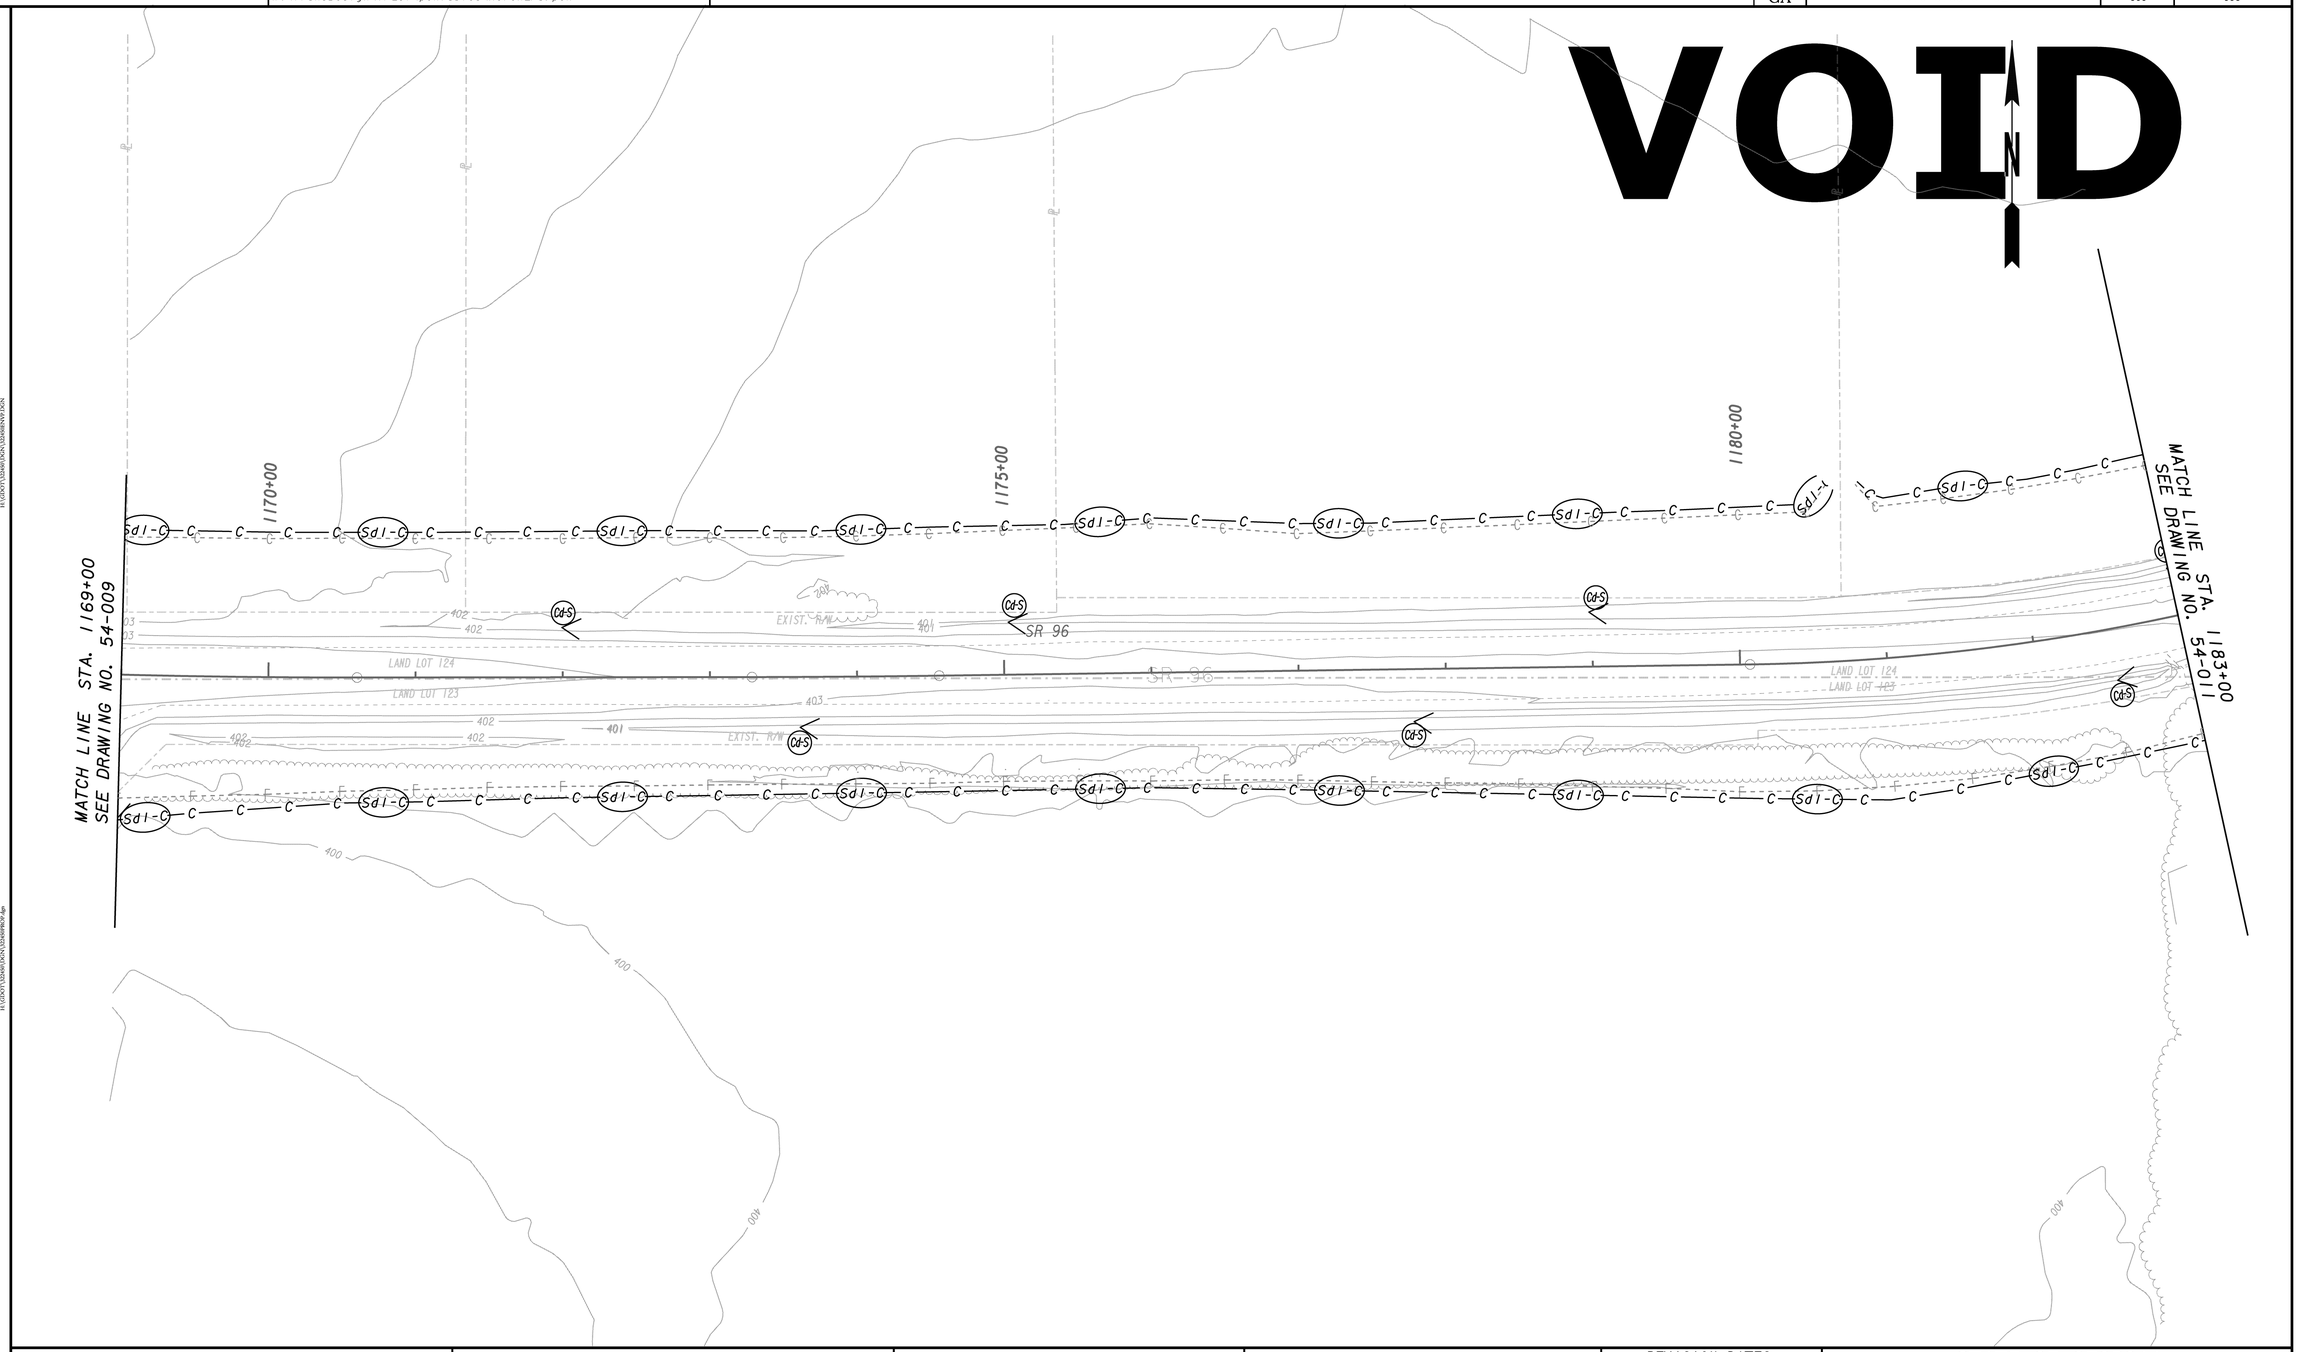

PROPERTY AND EXISTING R/W LINE
REQUIRED R/W LINE
CONSTRUCTION LIMITS
EASEMENT FOR CONSTR & MAINTENANCE OF SLOPES AND UTILITIES
EASEMENT FOR CONSTR OF SLOPES
EASEMENT FOR CONSTR OF DRIVES

BEGIN LIMIT OF ACCESS.....BLA
END LIMIT OF ACCESS.....ELA
LIMIT OF ACCESS
R/W AND LIMIT OF ACCESS
EXISTING R/W LINE

SCALE IN FEET
0 50 100 200

ATKINS

GEORGIA REGISTERED PROFESSIONAL ENGINEER SCOTT M. DUBORD
GSWCC LEVEL II Certification #0000007807

REVISION DATES		

STATE OF GEORGIA
DEPARTMENT OF TRANSPORTATION
OFFICE: PROGRAM DELIVERY

BMP LOCATION DETAILS

STAGE 1A BMP LOCATION DETAILS
SR 96
STA. 1169+00 TO STA. 1183+00

DRAWING No. 54-010

1/5/2009 GPLN