STATE	PROJECT NUMBER	SHEET NO.	TOTAL SHEETS
GA.	NH000-0006-04(031)	35	321

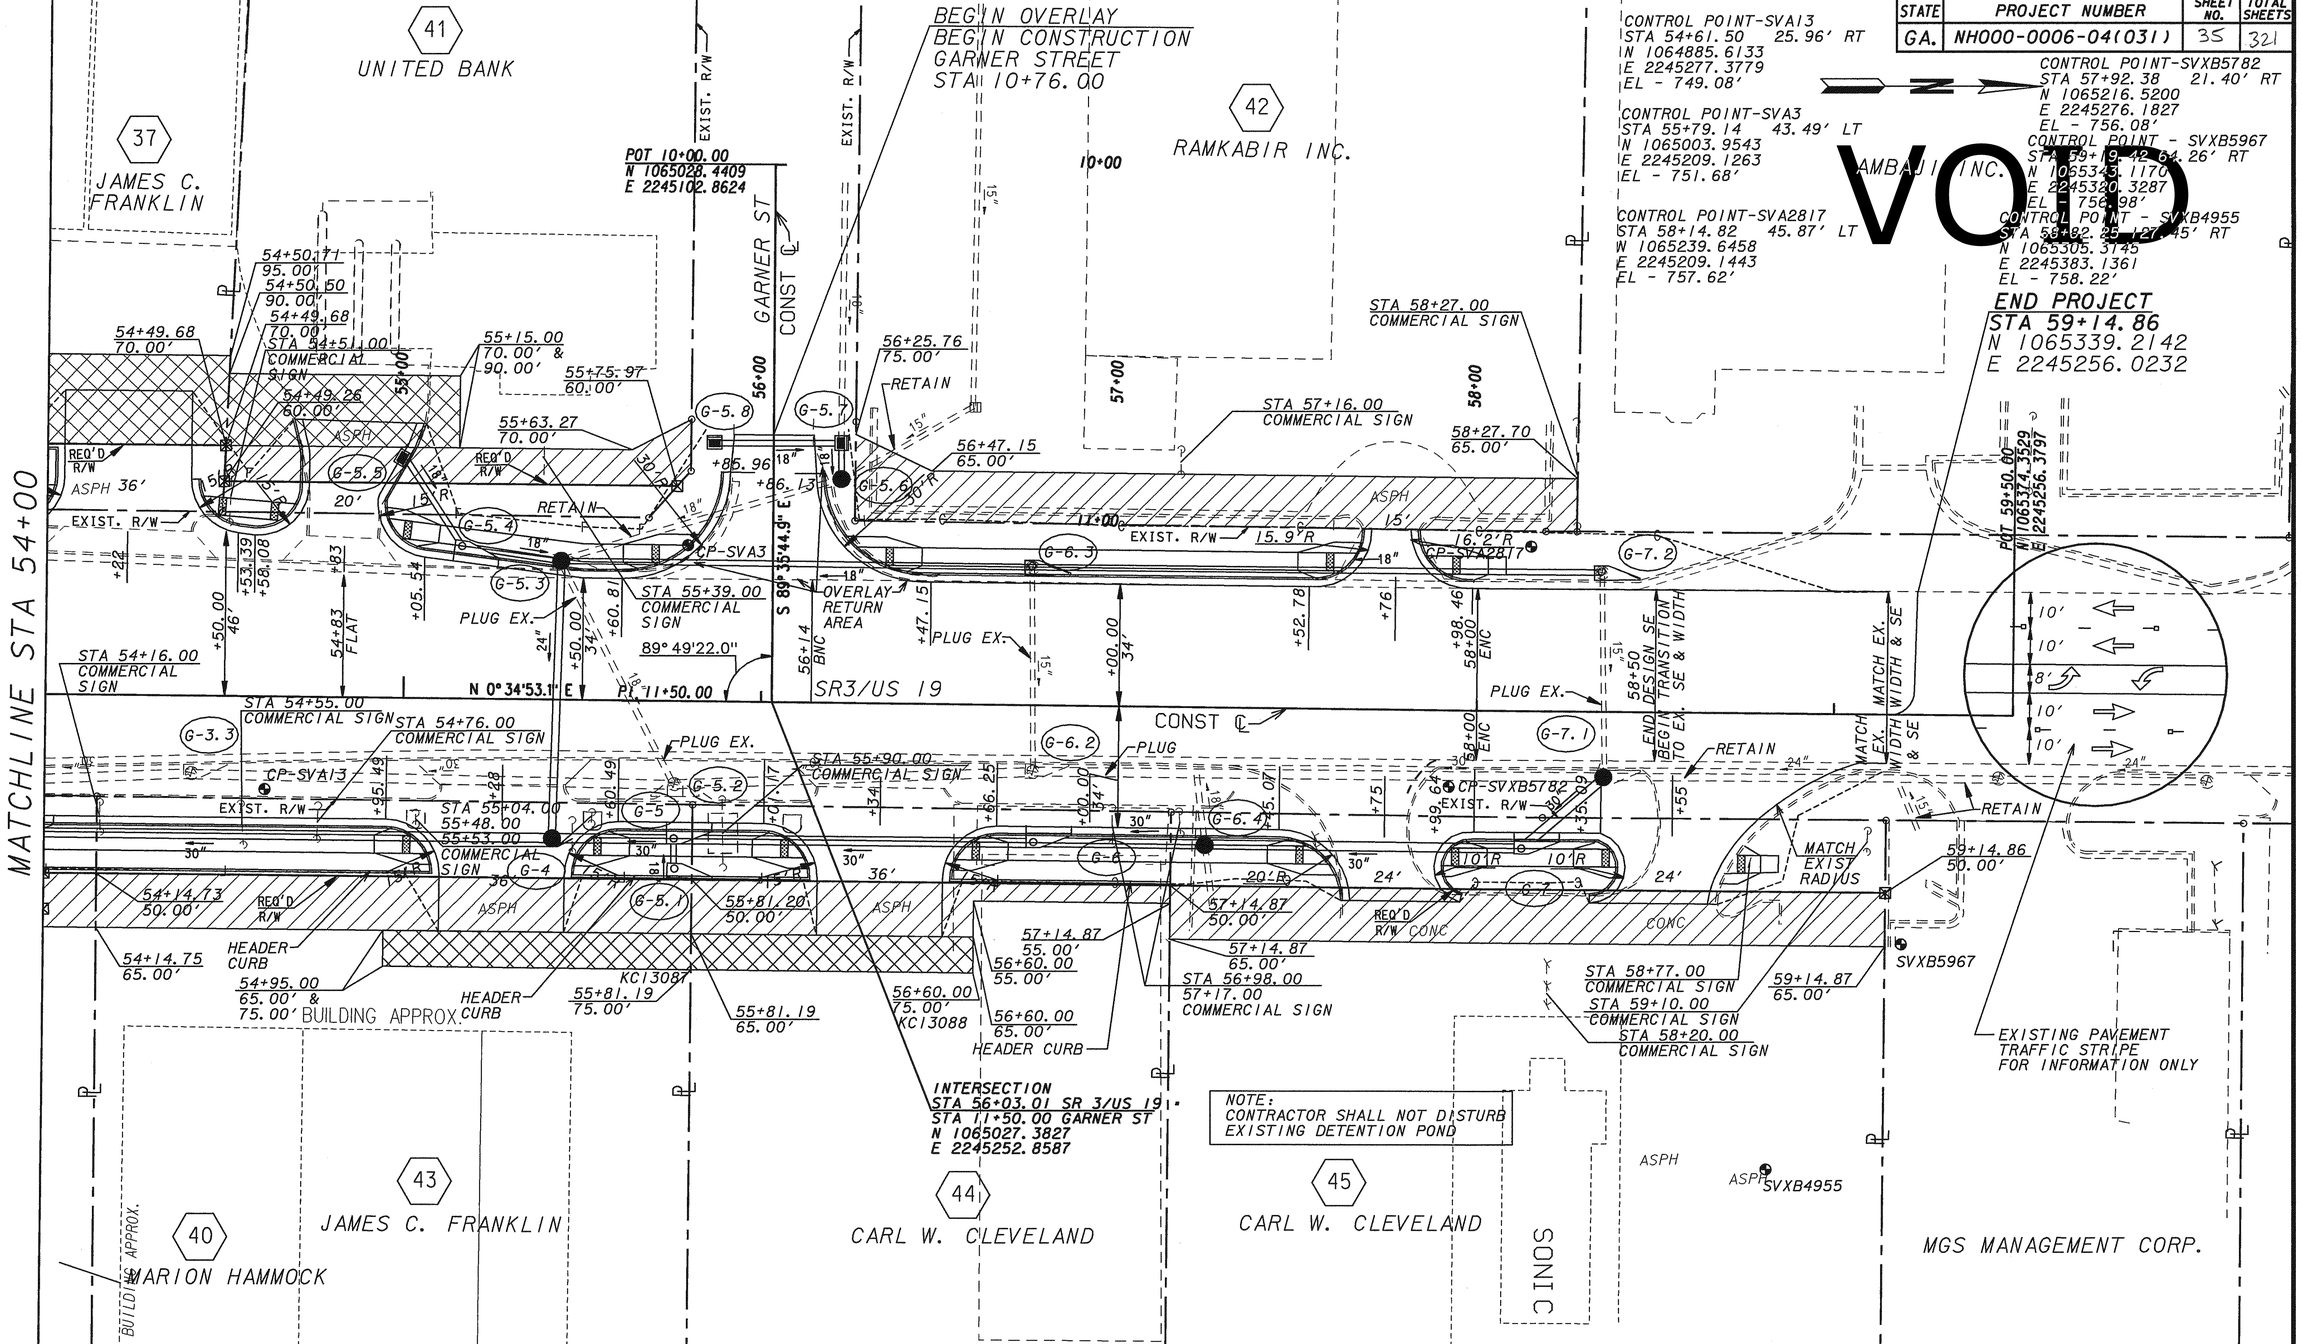

R/W LEGEND

- BLA · · · · · · · · BEGIN LIMIT OF ACCESS
- ELA · · · · · · · · END LIMIT OF ACCESS
- LIMIT OF ACCESS
- R/W AND LIMIT OF ACCESS
- CONSTRUCTION LIMITS
- PROPERTY AND EXISTING R/W LINE
- REQUIRED R/W LINE
- EASEMENT FOR CONSTRUCTION OF SLOPES
- EASEMENT FOR CONSTRUCTION AND MAINTENANCE OF SLOPES AND UTILITIES
- EASEMENT FOR THE CONSTRUCTION DRIVEWAYS

R.K. SHAH & ASSOCIATES, INC.
ENGINEERS
TRANSPORTATION / SITE / CIVIL
1280 WINCHESTER PARKWAY
BUILDING 1280, SUITE 240
ATLANTA, GEORGIA 30080
TELEPHONE 770/436-5070

DATE	REVISIONS	DATE	REVISIONS

20 10 0 20 40
15 5 10 30
SCALE: 1"= 20'

LAND LOT NO. 229, 230, 231
LAND DISTRICT 10th GMD 555

GEORGIA
DEPARTMENT OF TRANSPORTATION
CONSTRUCTION PLAN
PROJECT NH000-0006-04(031)
COUNTY UPSON

DRAWING No. 13-07

d:\dgn\upson\322920c07.dgn Jan. 05, 2011 16:29:50