STATE	PROJECT NUMBER	SHEET NO.	TOTAL SHEETS
GA.	NH000-0006-04(031)	41	321

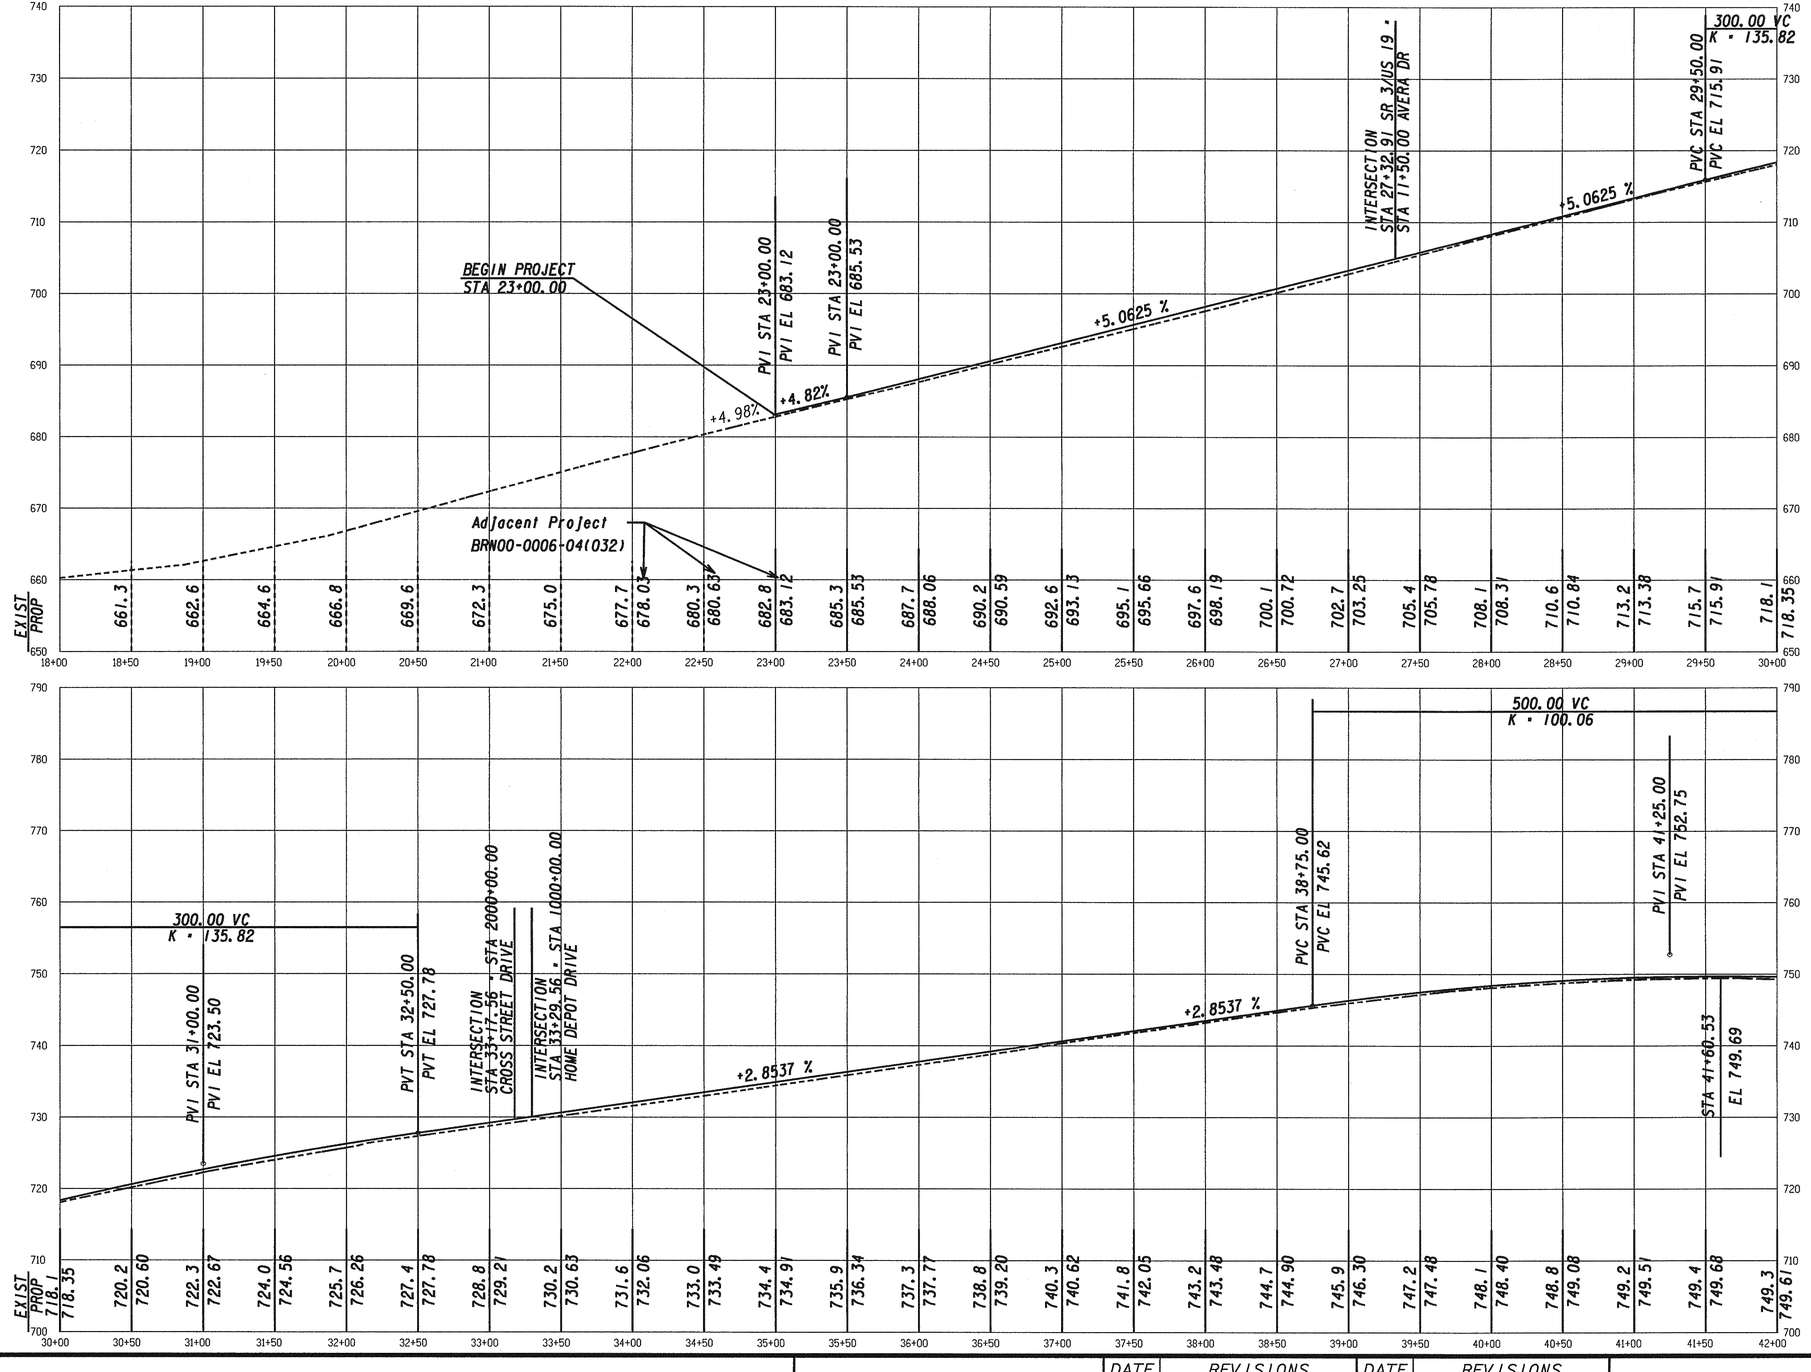

SR 3/US 19

R.K. SHAH & ASSOCIATES, INC.
ENGINEERS
TRANSPORTATION / SITE / CIVIL
1280 WINCHESTER PARKWAY
BUILDING 1280, SUITE 240
ATLANTA, GEORGIA 30080
TELEPHONE 770/436-5070

DATE	REVISIONS	DATE	REVISIONS

SCALE: 1 Inch =50 Feet HORIZ.
SCALE: 1 Inch =10 Feet VERT.

LAND LOT NO. 229, 230, 231
LAND DISTRICT 10th GMD 555

GEORGIA
DEPARTMENT OF TRANSPORTATION
PROFILE SHEET
PROJECT NH000-0006-04(031)
COUNTY UPSON

DRAWING No. 15-01

d:\dgn\upson\322920pr01.dgn Jan. 05, 2011 16:27:56