| STATE | PROJECT NUMBER | SHEET NO. | TOTAL SHEETS |
|---|---|---|---|
| GA. | NH000-0006-04(031) | 66 | 321 |

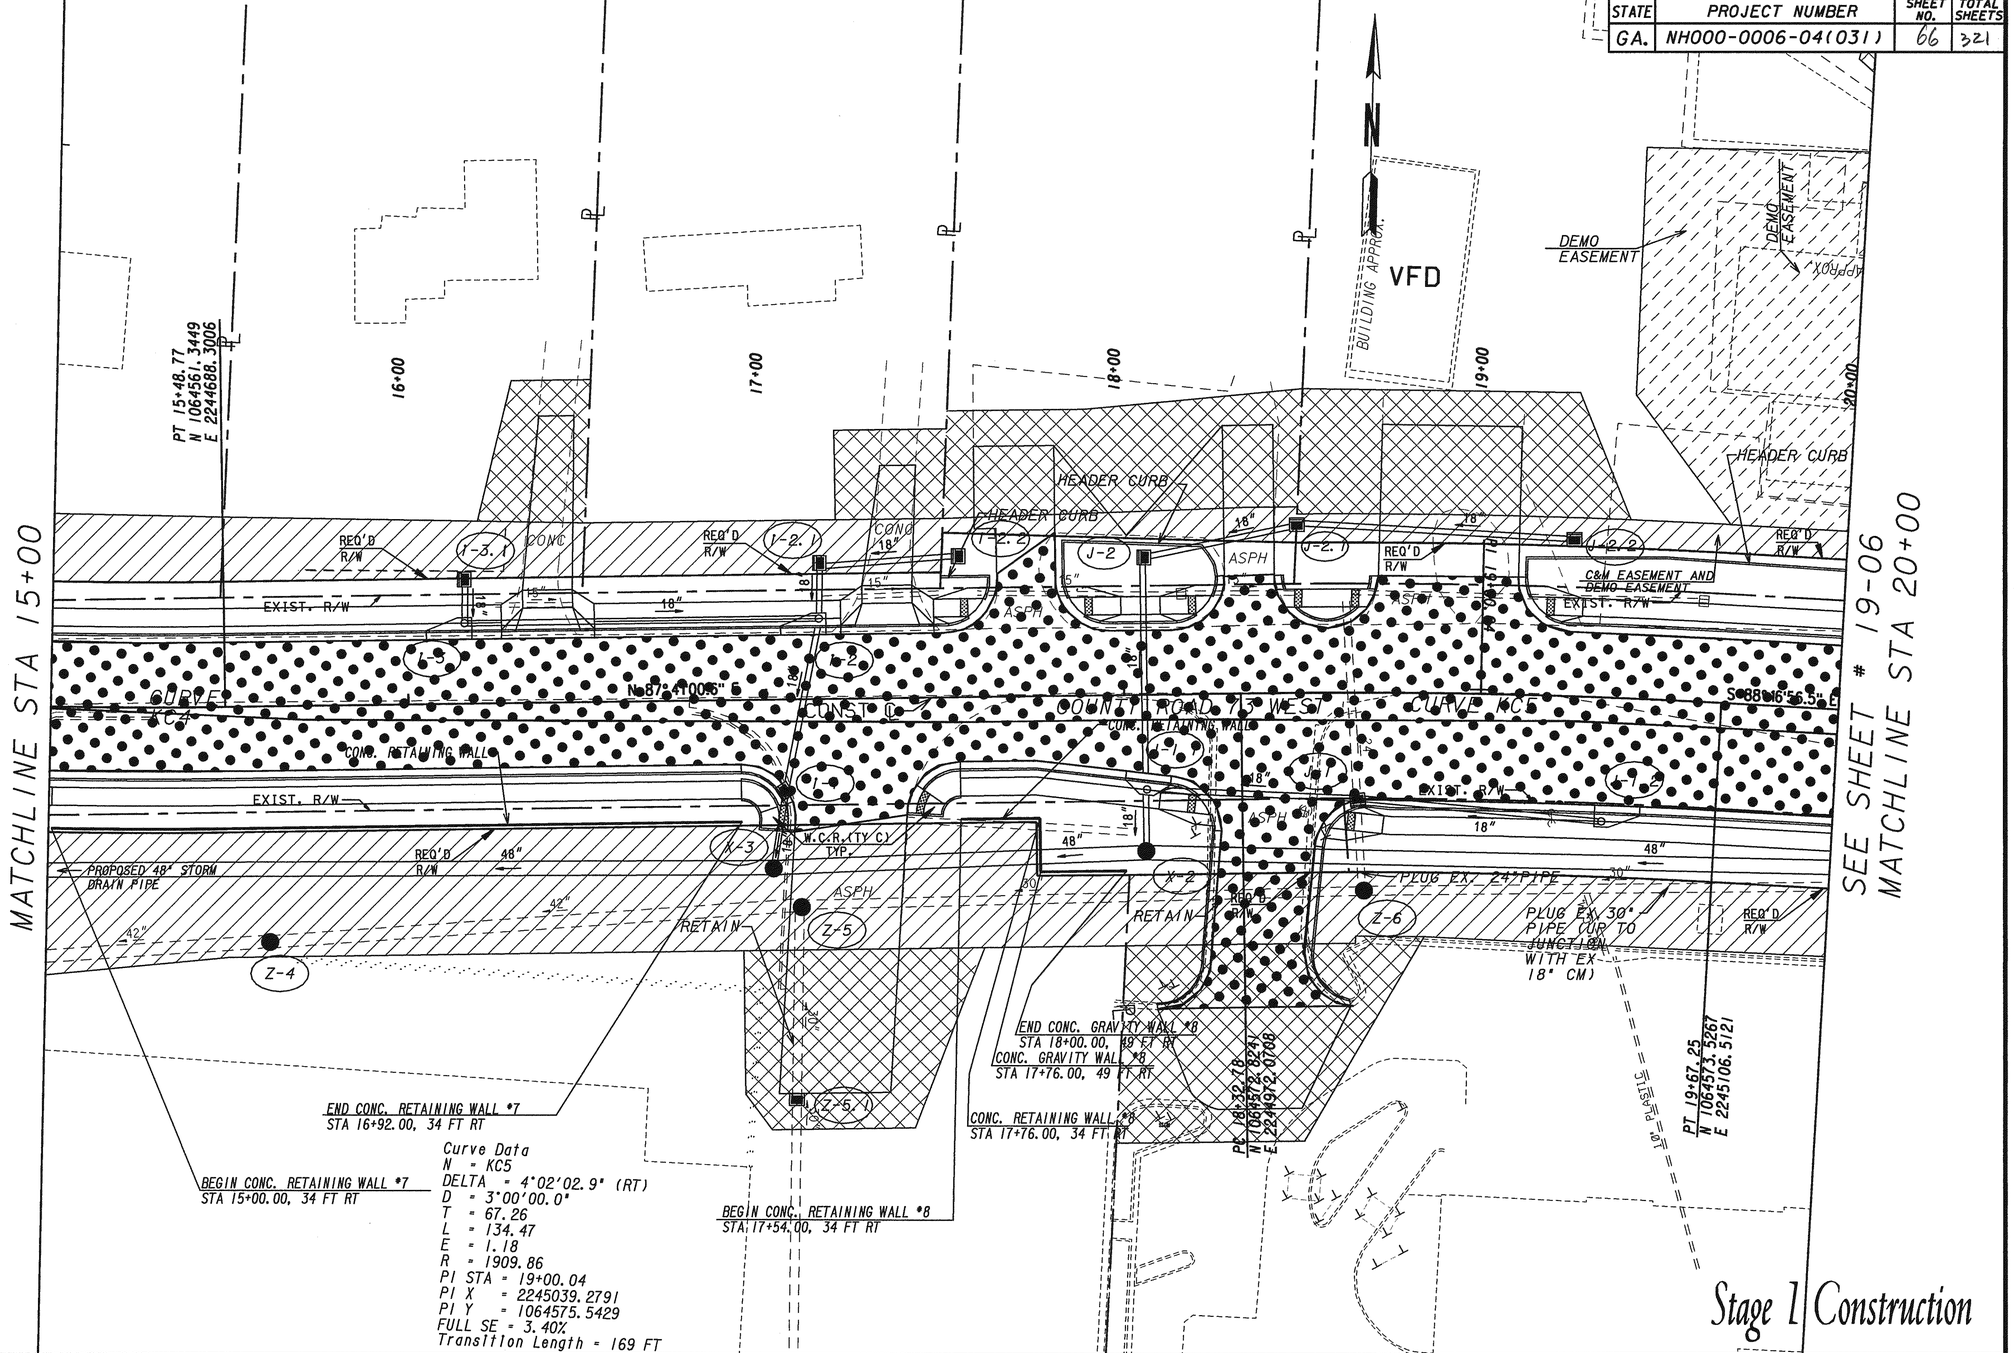


Curve Data
N = KC5
DELTA = 4°02'02.9" (RT)
D = 3°00'00.0"
T = 67.26
L = 134.47
E = 1.18
R = 1909.86
PI STA = 19+00.04
PI X = 2245039.2791
PI Y = 1064575.5429
FULL SE = 3.40%
Transition Length = 169 FT

CONSTRUCTION ACTIVITIES

STAGE I

TRAFFIC OPERATION

STAGE I

R.K. SHAH & ASSOCIATES, INC.
ENGINEERS
TRANSPORTATION / SITE / CIVIL
1280 WINCHESTER PARKWAY
BUILDING 1280, SUITE 240
ATLANTA, GEORGIA 30080
TELEPHONE 770/436-5070

| DATE | REVISIONS | DATE | REVISIONS |
|---|---|---|---|
| | | | |

20 10 0 20 40
15 5 10 30
SCALE: 1"= 20'

LAND LOT NO. 229, 230, 231
LAND DISTRICT 10th GMD 555

GEORGIA
DEPARTMENT OF TRANSPORTATION
MAINTENANCE OF TRAFFIC
PROJECT NH000-0006-04(031)
COUNTY UPSON

DRAWING No. 19-09

d:\dgn\upson\322920m09.dgn Jan. 05, 2011 14:22:25