STATE	PROJECT NUMBER	SHEET NO.	TOTAL SHEETS
GA.	NH000-0006-04(031)	156	321

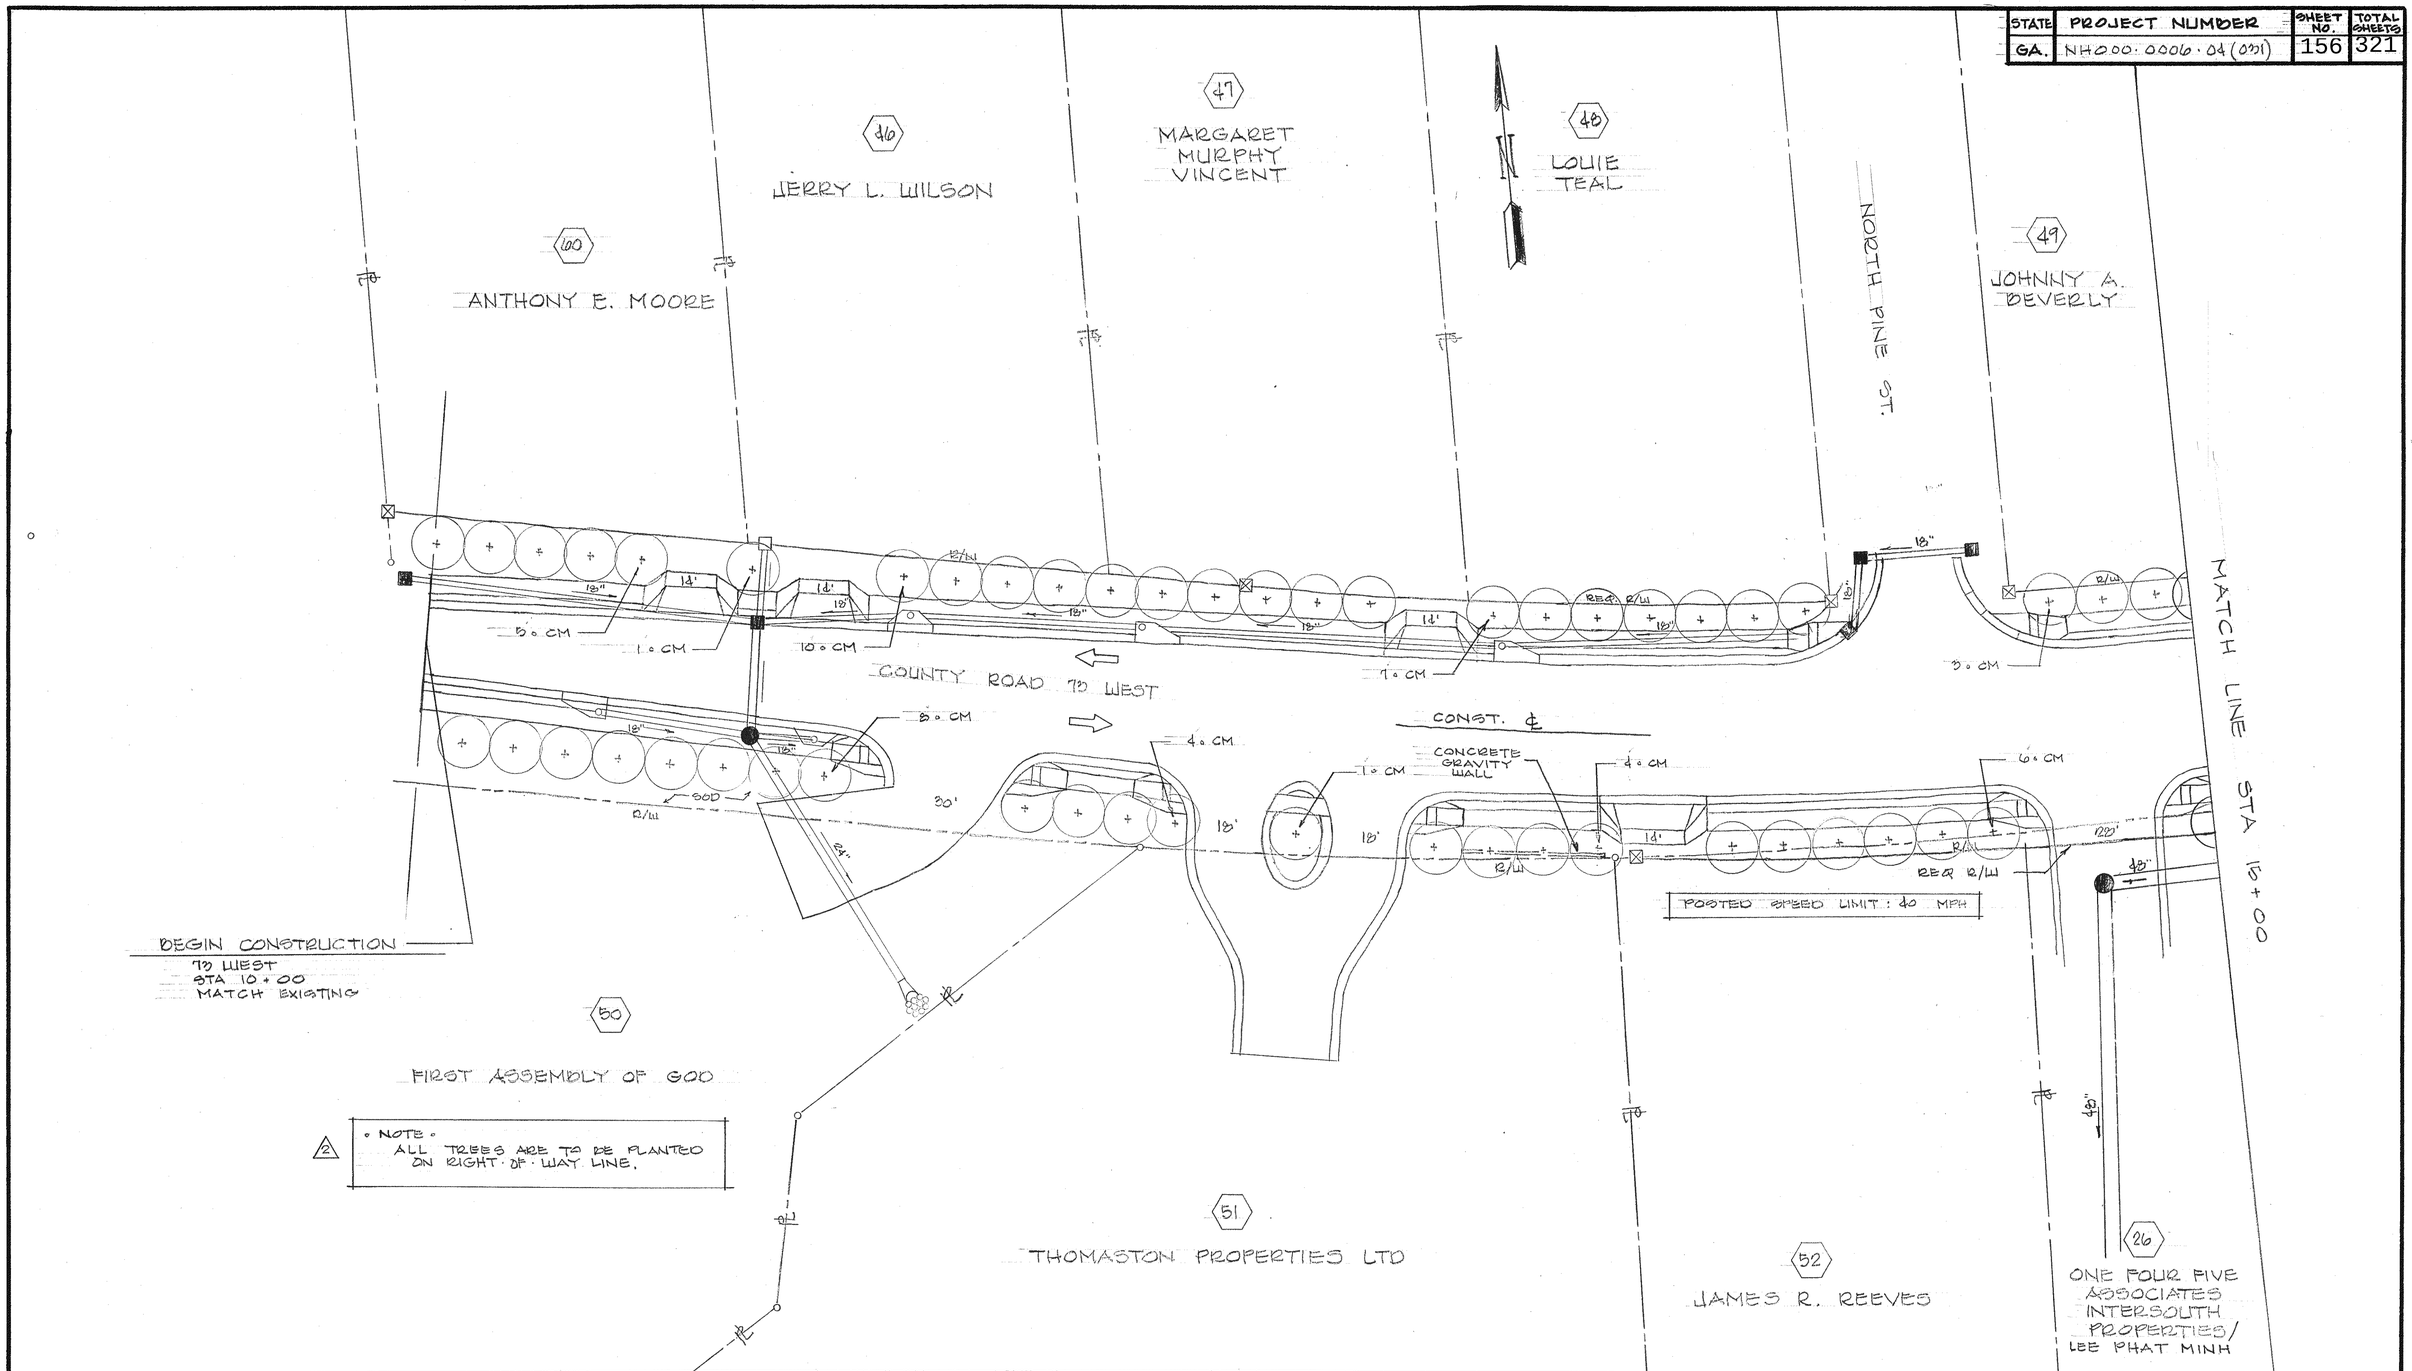

GEORGIA REGISTERED No. 3203 PROFESSIONAL ENGINEER 2012 RESTAURANT

GEORGIA REGISTERED No. 303 PROFESSIONAL LANDSCAPE ARCHITECT CALVIN S. HOPKINS, III

CALVIN S. HOPKINS, III
LANDSCAPE ARCHITECT
716 SOUTH CENTER STREET
THOMASTON, GEORGIA 30286
706-647-7636

DATE	REVISIONS	DATE	REVISIONS

20 10 0 20 40
15 5 10 30
SCALE: 1" = 20'-0"

LAND LOT NO.
LAND DISTRICT: 10TH GMD: 55

GEORGIA
DEPARTMENT OF TRANSPORTATION
LANDSCAPE PLAN
PROJECT:
COUNTY: UPSON

29.08