STATE	PROJECT NUMBER	SHEET NO.	TOTAL SHEETS
GA.	NH000-0006-04(031)	275	321

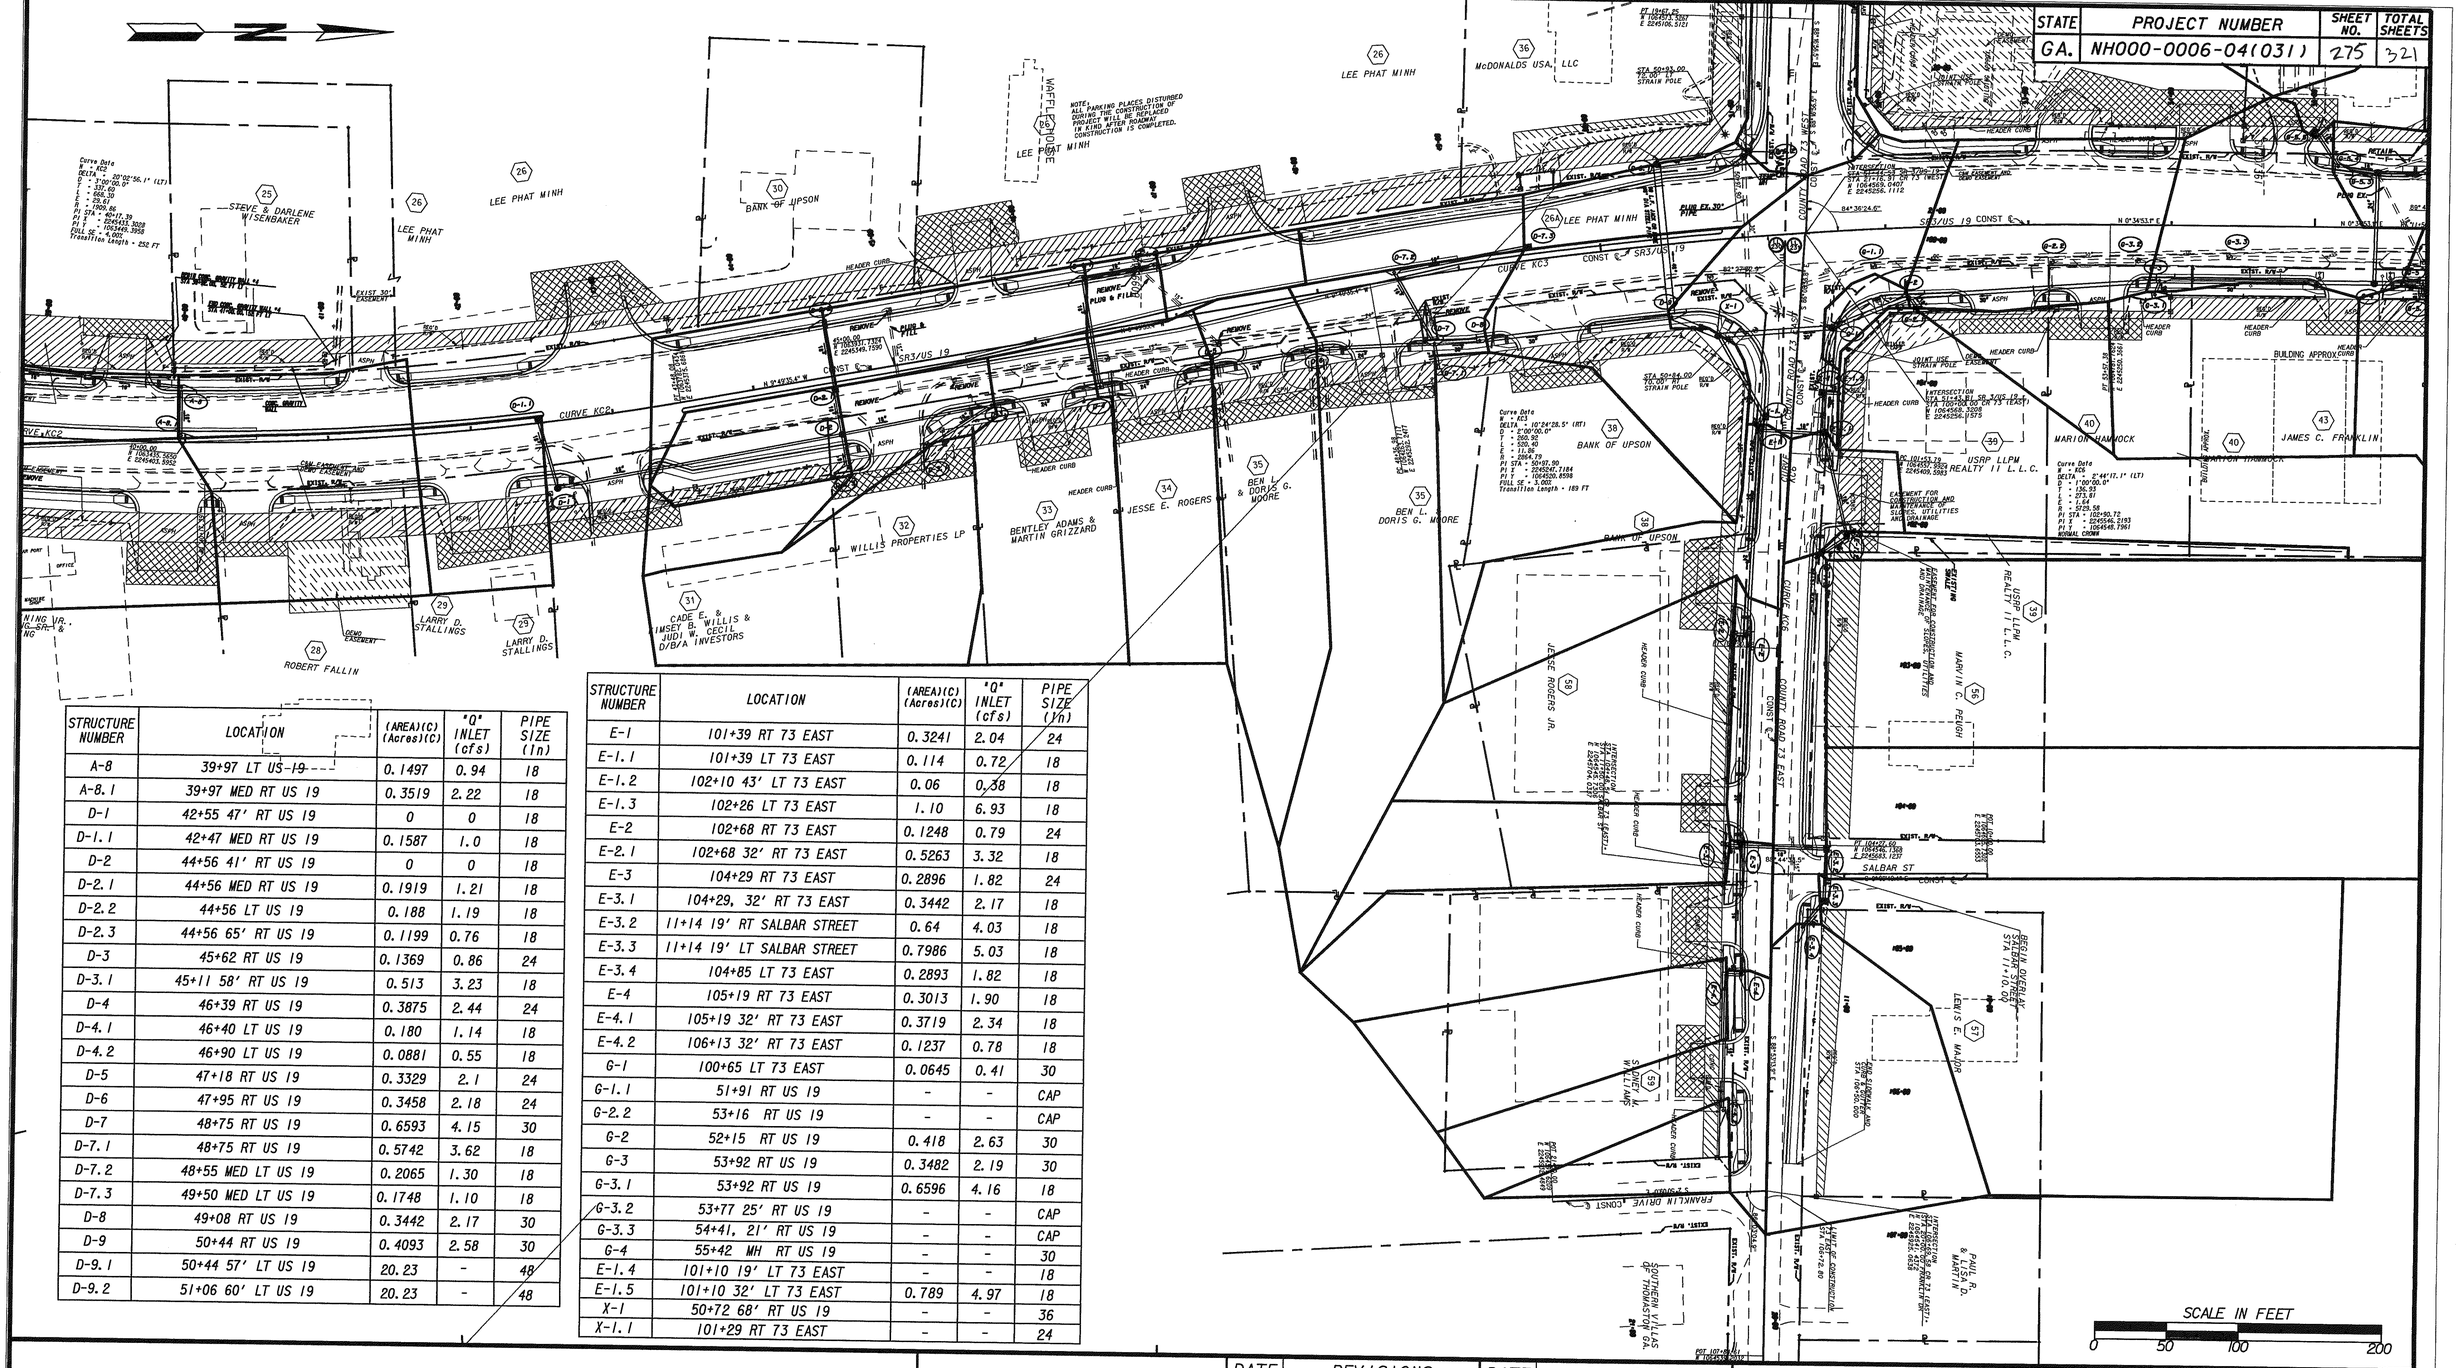

STRUCTURE NUMBER	LOCATION	(AREA)(C) (Acres)(C)	"Q" INLET (cfs)	PIPE SIZE (In)
A-8	39+97 LT US 19	0.1497	0.94	18
A-8.1	39+97 MED RT US 19	0.3519	2.22	18
D-1	42+55 47' RT US 19	0	0	18
D-1.1	42+47 MED RT US 19	0.1587	1.0	18
D-2	44+56 41' RT US 19	0	0	18
D-2.1	44+56 MED RT US 19	0.1919	1.21	18
D-2.2	44+56 LT US 19	0.188	1.19	18
D-2.3	44+56 65' RT US 19	0.1199	0.76	18
D-3	45+62 RT US 19	0.1369	0.86	24
D-3.1	45+11 58' RT US 19	0.513	3.23	18
D-4	46+39 RT US 19	0.3875	2.44	24
D-4.1	46+40 LT US 19	0.180	1.14	18
D-4.2	46+90 LT US 19	0.0881	0.55	18
D-5	47+18 RT US 19	0.3329	2.1	24
D-6	47+95 RT US 19	0.3458	2.18	24
D-7	48+75 RT US 19	0.6593	4.15	30
D-7.1	48+75 RT US 19	0.5742	3.62	18
D-7.2	48+55 MED LT US 19	0.2065	1.30	18
D-7.3	49+50 MED LT US 19	0.1748	1.10	18
D-8	49+08 RT US 19	0.3442	2.17	30
D-9	50+44 RT US 19	0.4093	2.58	30
D-9.1	50+44 57' LT US 19	20.23	-	48
D-9.2	51+06 60' LT US 19	20.23	-	48

STRUCTURE NUMBER	LOCATION	(AREA)(C) (Acres)(C)	"Q" INLET (cfs)	PIPE SIZE (In)
E-1	101+39 RT 73 EAST	0.3241	2.04	24
E-1.1	101+39 LT 73 EAST	0.114	0.72	18
E-1.2	102+10 43' LT 73 EAST	0.06	0.38	18
E-1.3	102+26 LT 73 EAST	1.10	6.93	18
E-2	102+68 RT 73 EAST	0.1248	0.79	24
E-2.1	102+68 32' RT 73 EAST	0.5263	3.32	18
E-3	104+29 RT 73 EAST	0.2896	1.82	24
E-3.1	104+29, 32' RT 73 EAST	0.3442	2.17	18
E-3.2	11+14 19' RT SALBAR STREET	0.64	4.03	18
E-3.3	11+14 19' LT SALBAR STREET	0.7986	5.03	18
E-3.4	104+85 LT 73 EAST	0.2893	1.82	18
E-4	105+19 RT 73 EAST	0.3013	1.90	18
E-4.1	105+19 32' RT 73 EAST	0.3719	2.34	18
E-4.2	106+13 32' RT 73 EAST	0.1237	0.78	18
G-1	100+65 LT 73 EAST	0.0645	0.41	30
G-1.1	51+91 RT US 19	-	-	CAP
G-2.2	53+16 RT US 19	-	-	CAP
G-2	52+15 RT US 19	0.418	2.63	30
G-3	53+92 RT US 19	0.3482	2.19	30
G-3.1	53+92 RT US 19	0.6596	4.16	18
G-3.2	53+77 25' RT US 19	-	-	CAP
G-3.3	54+41, 21' RT US 19	-	-	CAP
G-4	55+42 MH RT US 19	-	-	30
E-1.4	101+10 19' LT 73 EAST	-	-	18
E-1.5	101+10 32' LT 73 EAST	0.789	4.97	18
X-1	50+72 68' RT US 19	-	-	36
X-1.1	101+29 RT 73 EAST	-	-	24

R.K. SHAH & ASSOCIATES, INC.
ENGINEERS
TRANSPORTATION / SITE / CIVIL
1280 WINCHESTER PARKWAY
BUILDING 1280, SUITE 240
ATLANTA, GEORGIA 30080
TELEPHONE 770/436-5070

DATE	REVISIONS	DATE	REVISIONS

SCALE: 1" = 50'

LAND LOT NO. 229, 230, 231
LAND DISTRICT 10th GMD 555

GEORGIA
DEPARTMENT OF TRANSPORTATION
DRAINAGE AREA MAP
PROJECT NH000-0006-04(031)
COUNTY UPSON

DRAWING No. 53-03

d:\dgn\upson\322920e3map03.dgn Mar. 03, 2011 10:41:48