STATE	PROJECT NUMBER	SHEET NO.	TOTAL SHEETS
GA.	BRN00-0006-04(032)	15	228

Curve Data
N = KC10001
DELTA = 32° 23'07.3" (RT)
D = 5° 14'60.0"
T = 316.91
L = 616.86
E = 45.08
R = 1091.35
PI STA = 24+91.08
PI X = 2245159.4190
PI Y = 1061930.6240
FULL SE = 5.20%
Transition Length = 140 FT

CONTROL PT.	NORTHING	EASTING	ELEV.	DESCRIPTION
CP4	1061751.3250	2245190.7980	686.14	60D NAIL
STA.24+91.08	1061930.62	2245159.42	675.48	PI

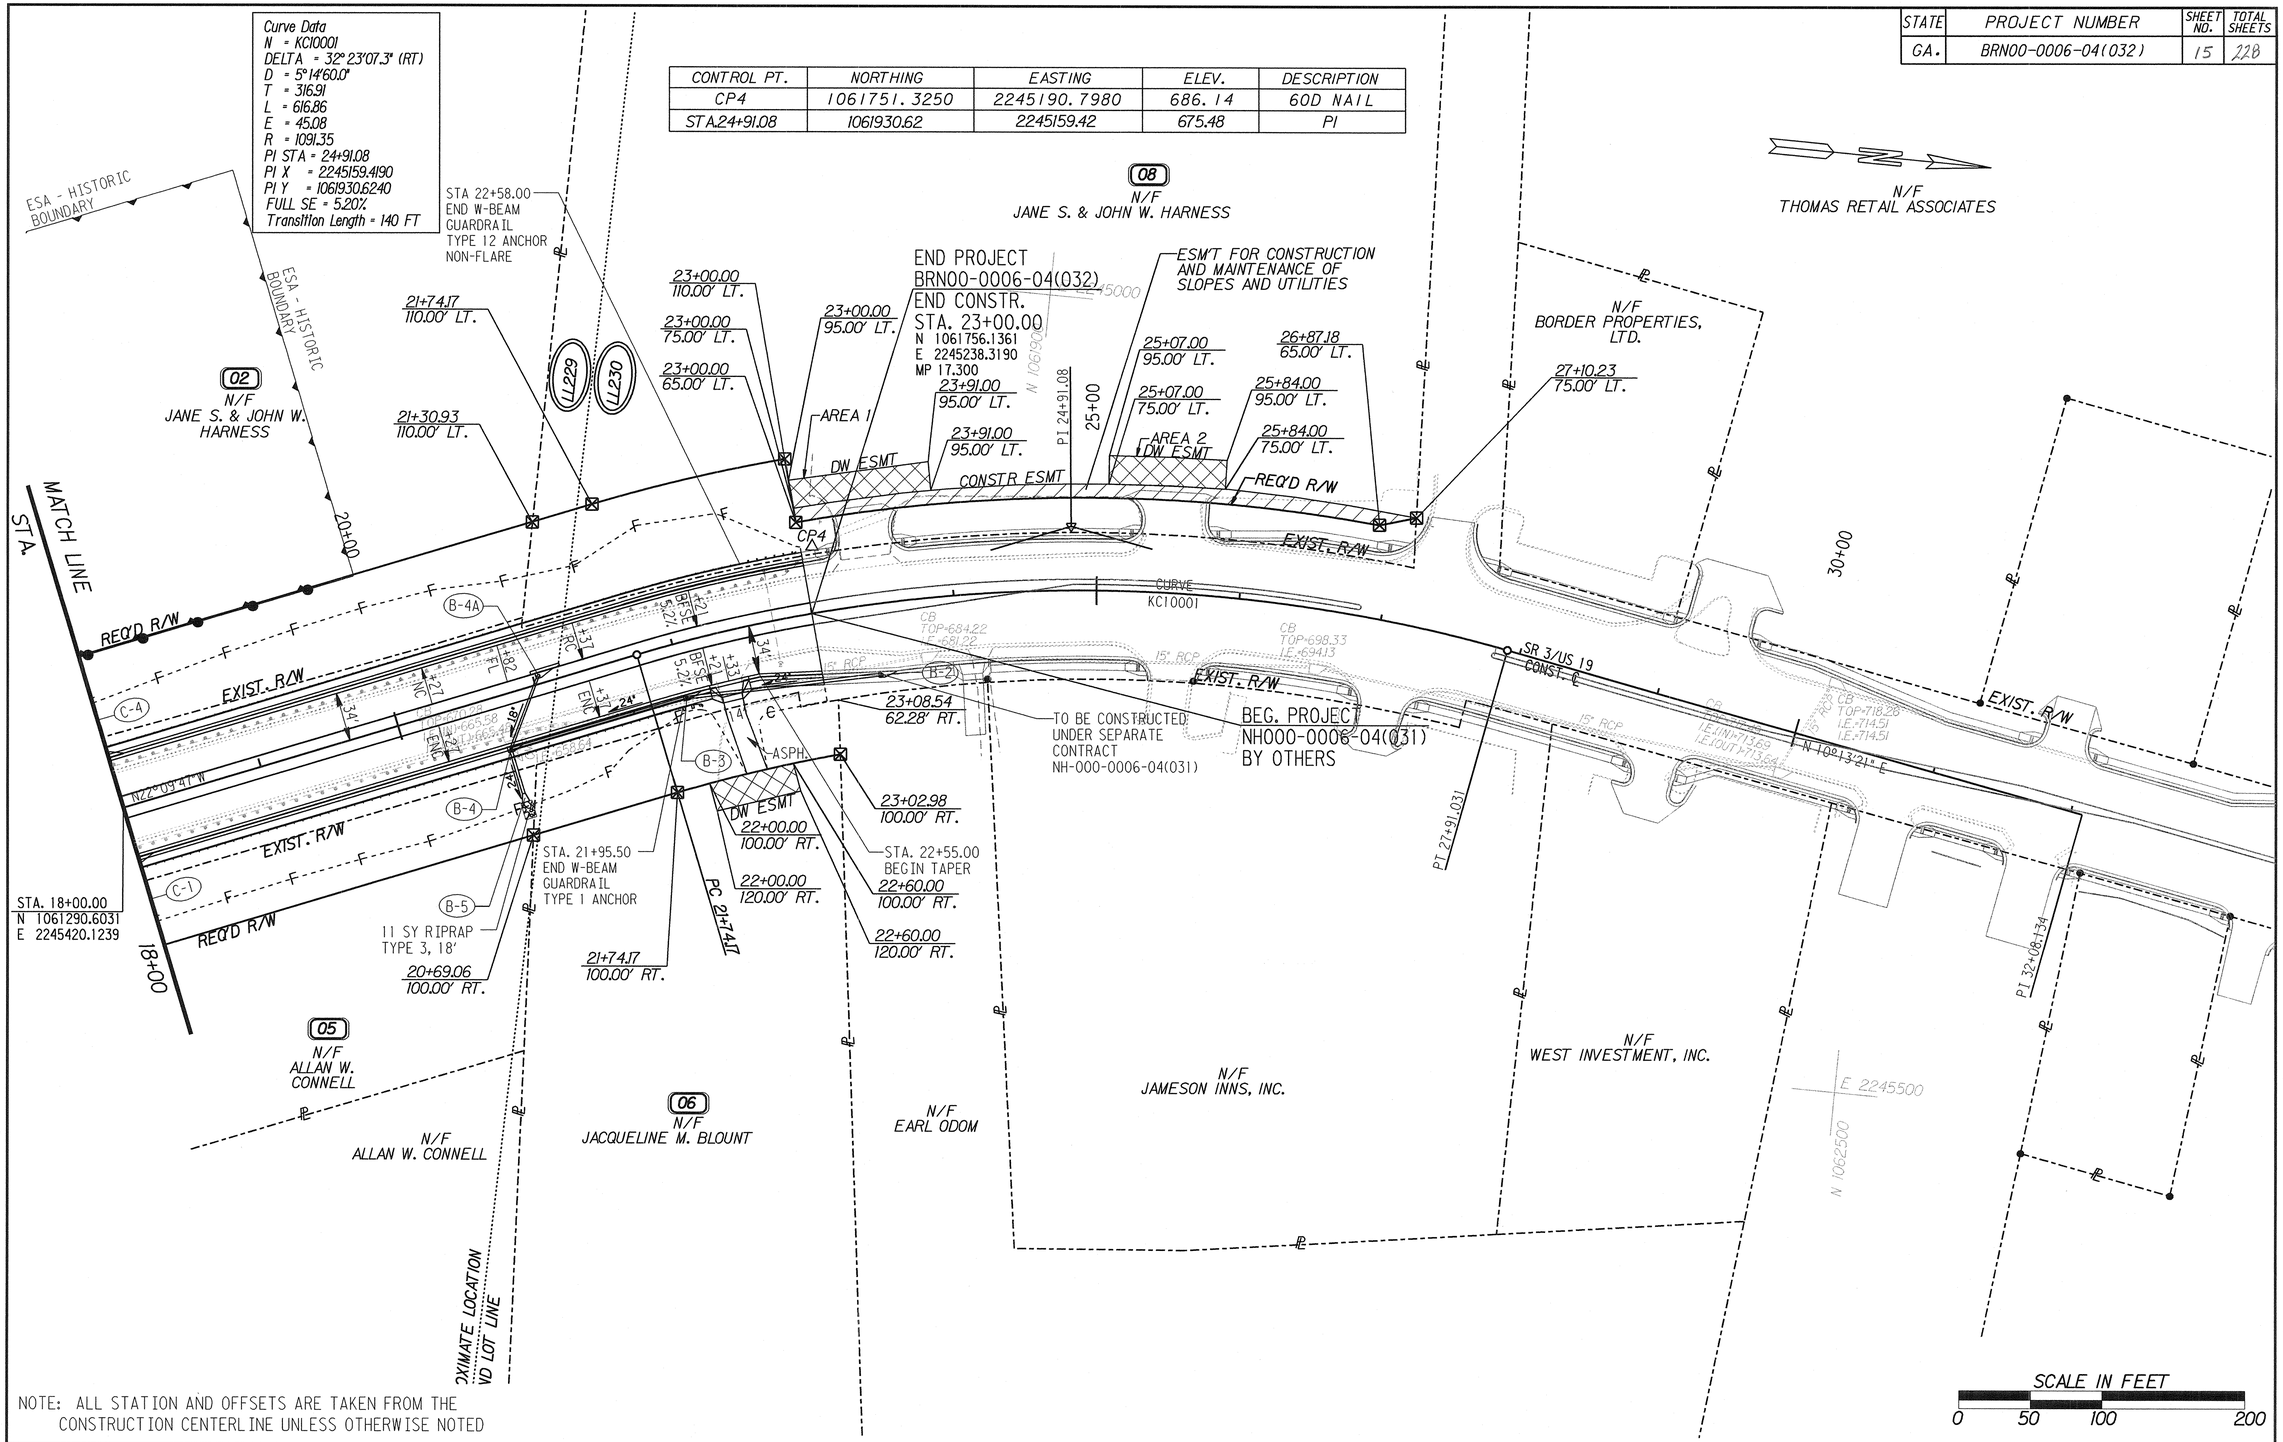

NOTE: ALL STATION AND OFFSETS ARE TAKEN FROM THE CONSTRUCTION CENTERLINE UNLESS OTHERWISE NOTED

PROPERTY LINE	
REQUIRED R/W LINE	
CONSTRUCTION LIMITS	
EASEMENT FOR CONSTRUCTION & MAINTENANCE OF SLOPES	
EASEMENT FOR CONSTR OF SLOPES	
EASEMENT FOR CONSTR OF DRIVES	
BEGIN LIMIT OF ACCESS	BLA
END LIMIT OF ACCESS	ELA
LIMIT OF ACCESS	
REQ'D R/W AND LIMIT OF ACCESS	
EXISTING R/W LINE	

PBSJ

DATE	REVISIONS	DATE	REVISIONS

STATE OF GEORGIA DEPARTMENT OF TRANSPORTATION

GEORGIA DEPARTMENT OF TRANSPORTATION
CONSTRUCTION PLAN
PROJECT BRN00-0006-04(032)
S.R. 3 OVER POTATO CREEK
UPSON COUNTY

DRAWING NO. 13-2

h:\GDOT\322922\DGN\322922c02.dgn[I-64]
3/2/2011