STATE	PROJECT NUMBER	SHEET NO.	TOTAL SHEETS
GA.	BRN00-0006-04(032)	17	228

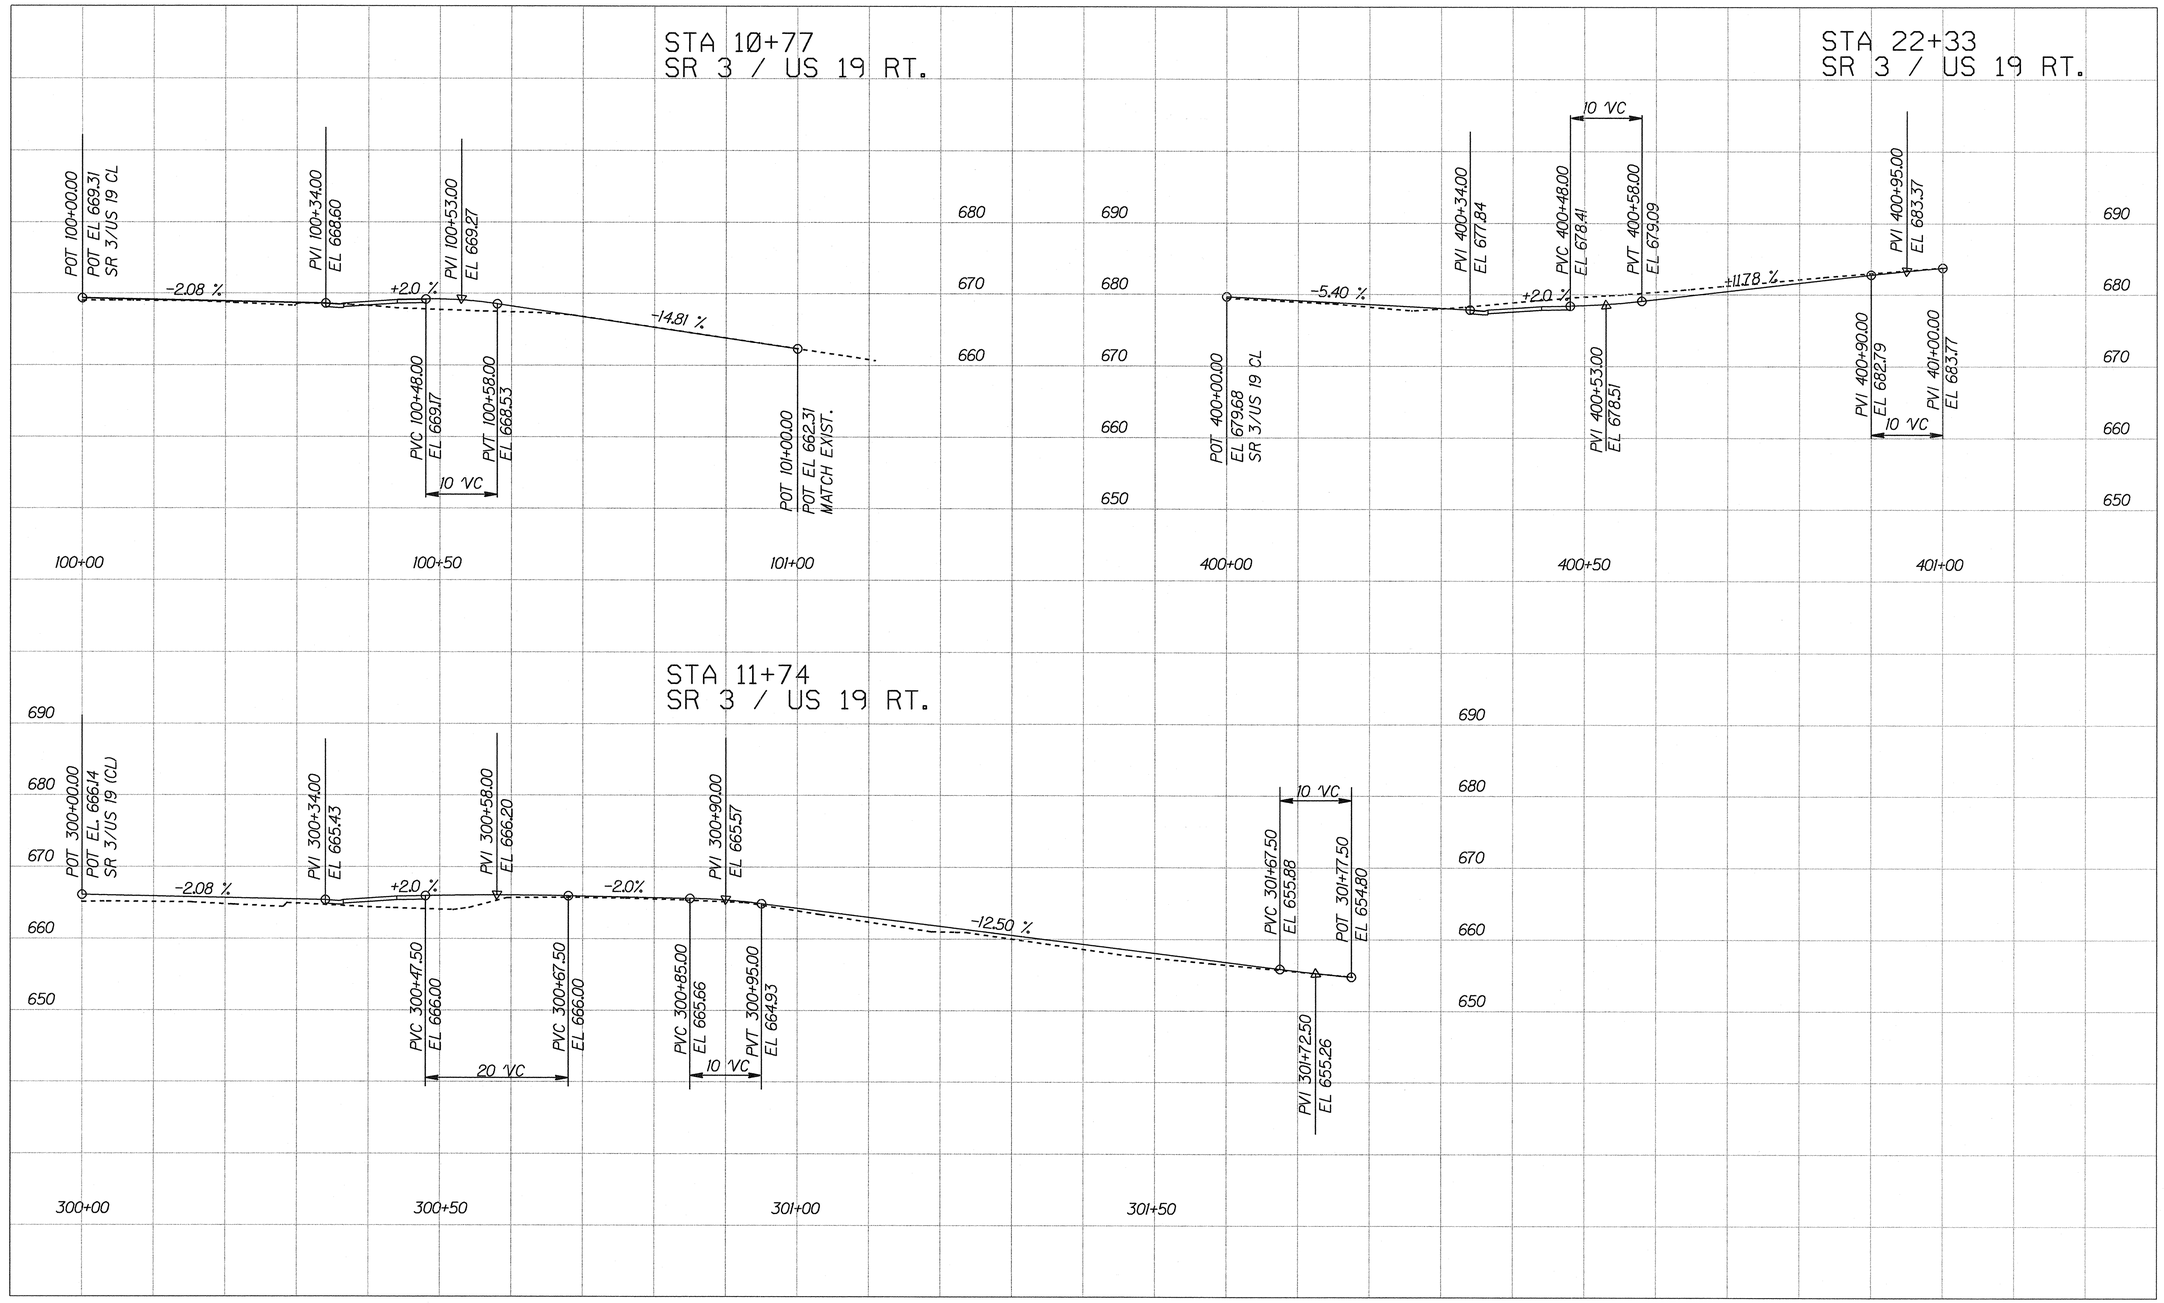

SCALE 1"=10' HORIZONTAL
SCALE 1"=10' VERTICAL

DATE	REVISIONS	DATE	REVISIONS

PBS&J

STATE OF GEORGIA
DEPARTMENT
OF
TRANSPORTATION

GEORGIA
DEPARTMENT OF TRANSPORTATION

DRIVEWAY PROFILES

PROJECT BRN00-0006-04(032)
S.R. 3 OVER POTATO CREEK
UPSON COUNTY

DRAWING NO.
17-1

h:\GDOT\322922\DGN\322922DW01.dgn[1, 2, 4-61, 63, 64]
3/2/2011