STATE	PROJECT NUMBER	SHEET NO.	TOTAL SHEETS
GA.	BRN00-0006-04(032)	54	228

MAINTENANCE OF TRAFFIC PLANS STAGE 4

1. SHIFT TRAFFIC ON SR 3/US 19 AS SHOWN.
2. INSTALL ALL TRAFFIC CONTROL DEVICES PRIOR TO STAGE 4 CONSTRUCTION ACTIVITIES BEGIN.
3. MAINTAIN INGRESS AND EGRESS TO ADJACENT PROPERTIES AT ALL TIMES.
4. REMOVE EXISTING PORTION OF BRIDGE AS SHOWN BY ▨
5. CONSTRUCT PORTION OF PROPOSED BRIDGE AND APPROACH SLAB FROM STA. 13+14 TO STA. 17+19, LT. & RT.

NOTES:
POSITIVE DRAINAGE SHALL BE PROVIDED AT ALL TIMES. TEMPORARY DRAINAGE SHALL BE DESIGNED FOR A 10-YEAR STORM EVENT. THE COST FOR DESIGNING, INSTALLING AND REMOVING TEMPORARY DRAINAGE ITEMS SHALL BE INCLUDED IN THE OVERALL BID PRICE SUBMITTED.

ALL TRAVEL LANES ARE 10' OVER THE BRIDGE.

ALL TEMPORARY SIGNING AND MARKINGS AND REMOVAL OF THESE ITEMS SHALL BE INCLUDED IN TRAFFIC CONTROL LUMP SUM.

LANE TAPERS ARE DESIGNED FOR 35 MPH. TRAFFIC CONTROL DURING CONSTRUCTION SHOULD REFLECT THIS DESIGN SPEED.

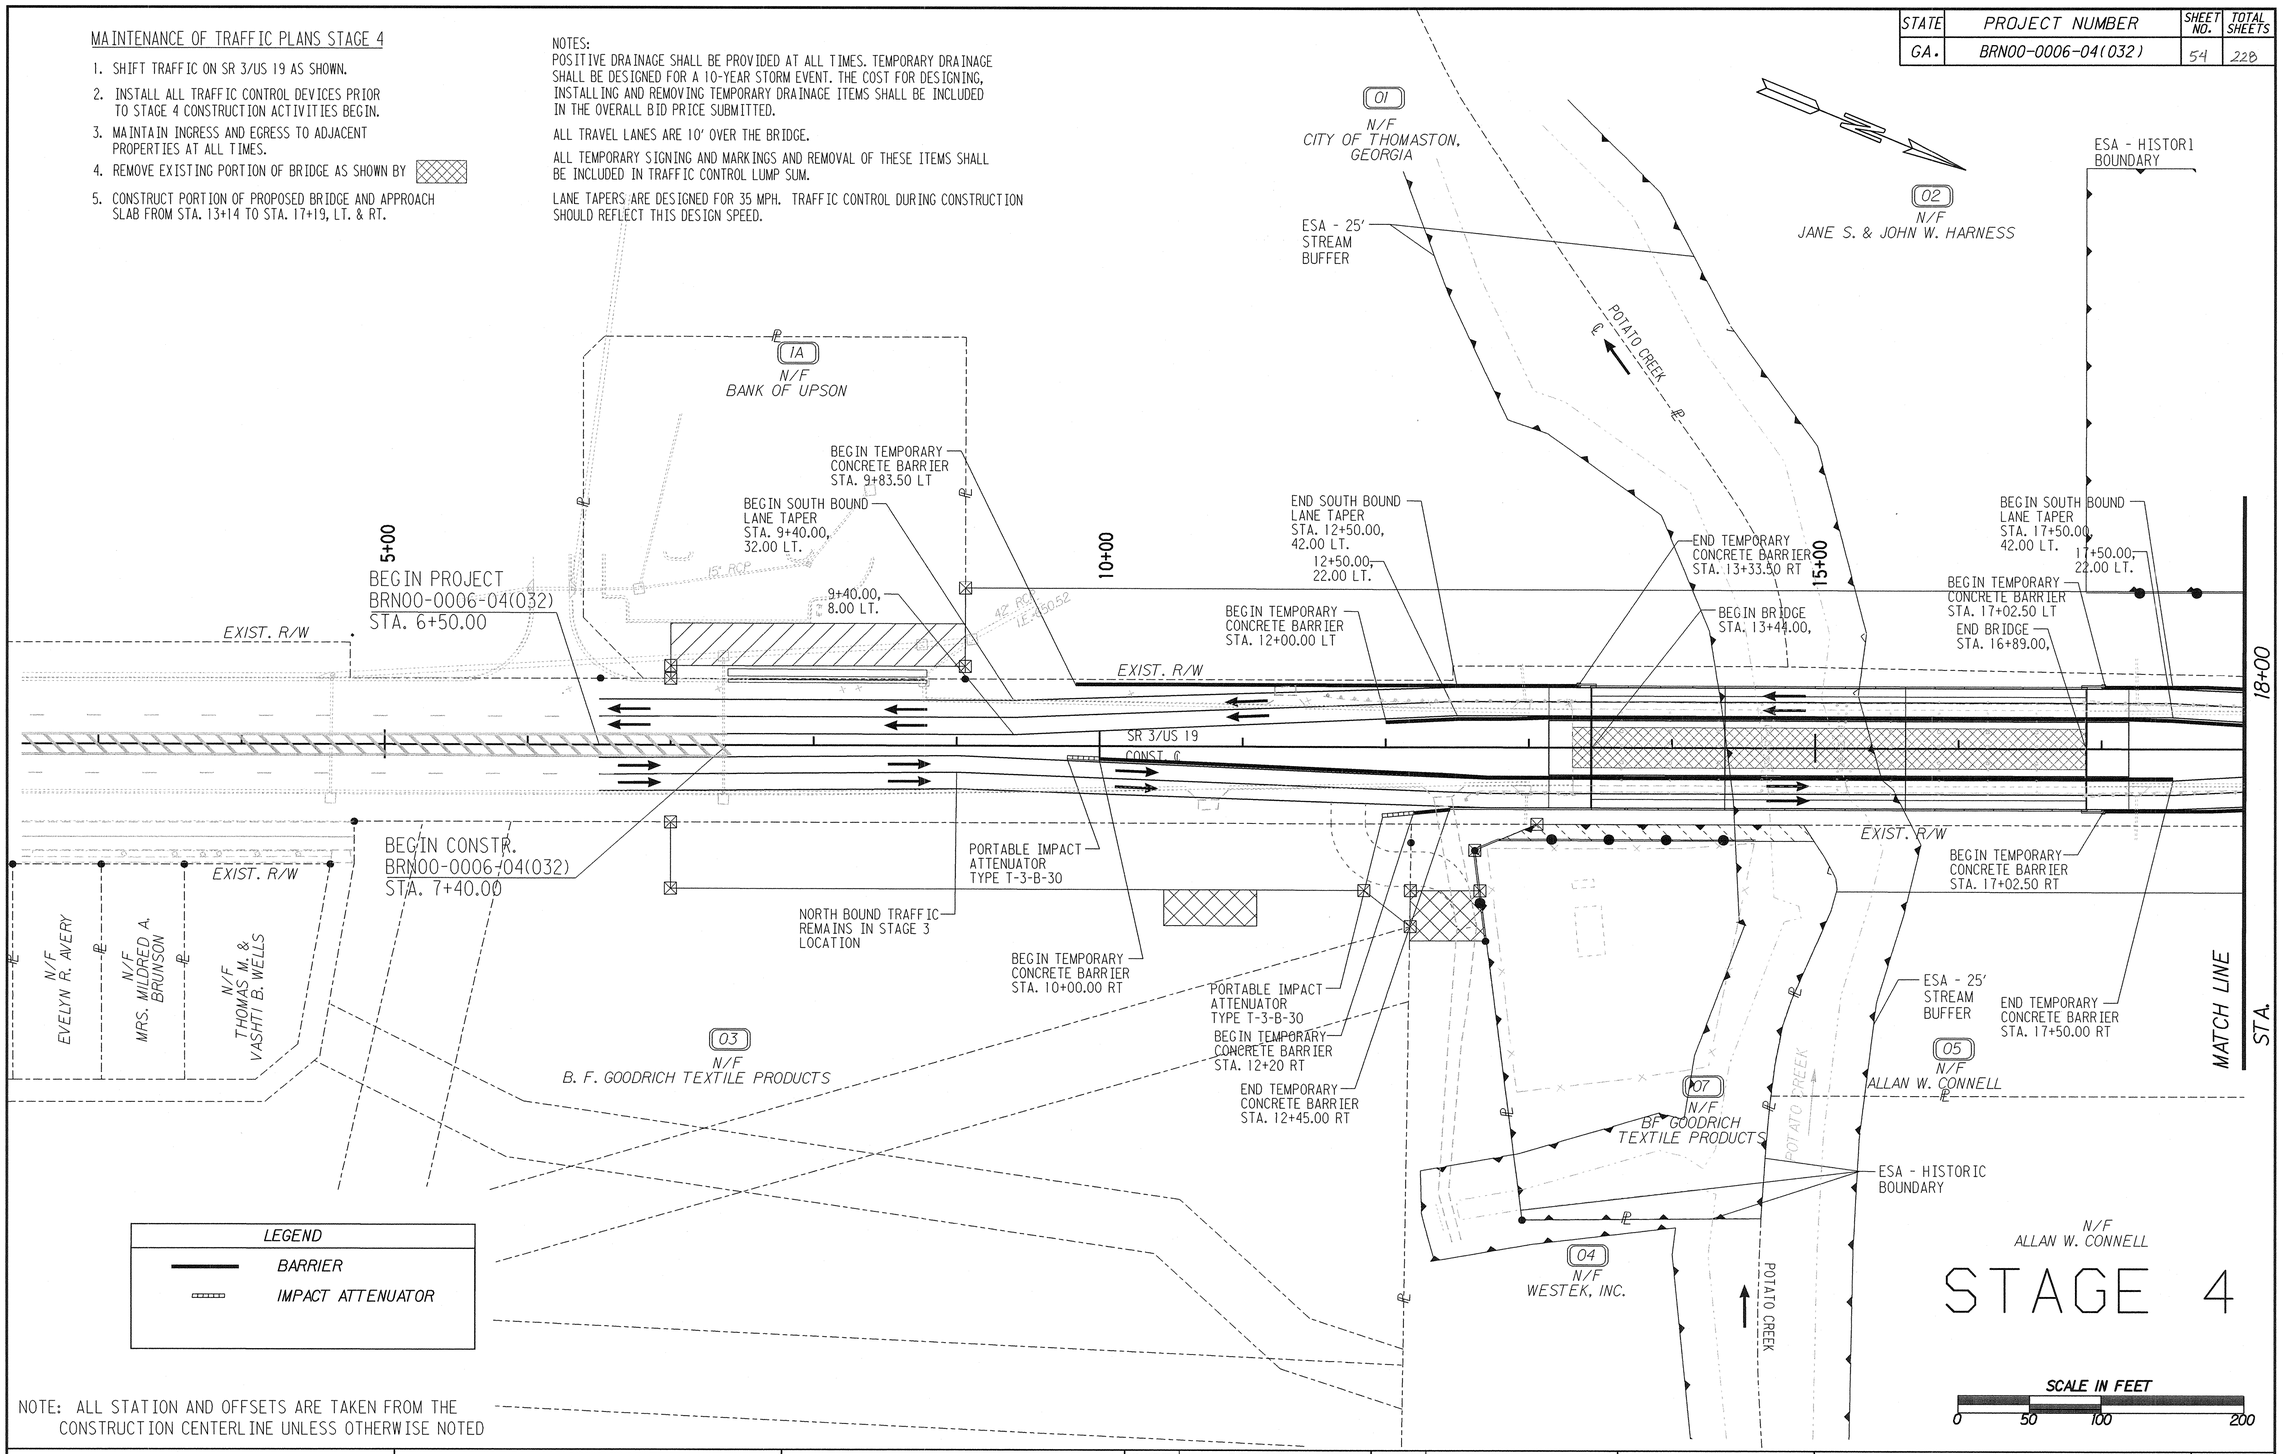

NOTE: ALL STATION AND OFFSETS ARE TAKEN FROM THE CONSTRUCTION CENTERLINE UNLESS OTHERWISE NOTED

PROPERTY LINE	—℄—
REQUIRED R/W LINE	———
CONSTRUCTION LIMITS	—€—F—
EASEMENT FOR CONSTRUCTION & MAINTENANCE OF SLOPES	▨
EASEMENT FOR CONSTR OF SLOPES	▨
EASEMENT FOR CONSTR OF DRIVES	▨

BEGIN LIMIT OF ACCESS	BLA
END LIMIT OF ACCESS	ELA
LIMIT OF ACCESS	
REQ'D R/W AND LIMIT OF ACCESS	
EXISTING R/W LINE	

PBSJ

DATE	REVISIONS	DATE	REVISIONS
04/11/2011	ADDED OBF AND ESA BOUNDARY		

STATE OF GEORGIA DEPARTMENT OF TRANSPORTATION

GEORGIA DEPARTMENT OF TRANSPORTATION

MAINTENANCE OF TRAFFIC

PROJECT BRN00-0006-04(032)
S.R. 3 OVER POTATO CREEK
UPSON COUNTY

DRAWING NO. 19-37

H:\GDOT\322922\DGN\322922stg4_1.dgn[1-64]

4/11/2011