STATE	PROJECT NUMBER	SHEET NO.	TOTAL SHEETS
GA.	BRN00-0006-04(032)	74	228

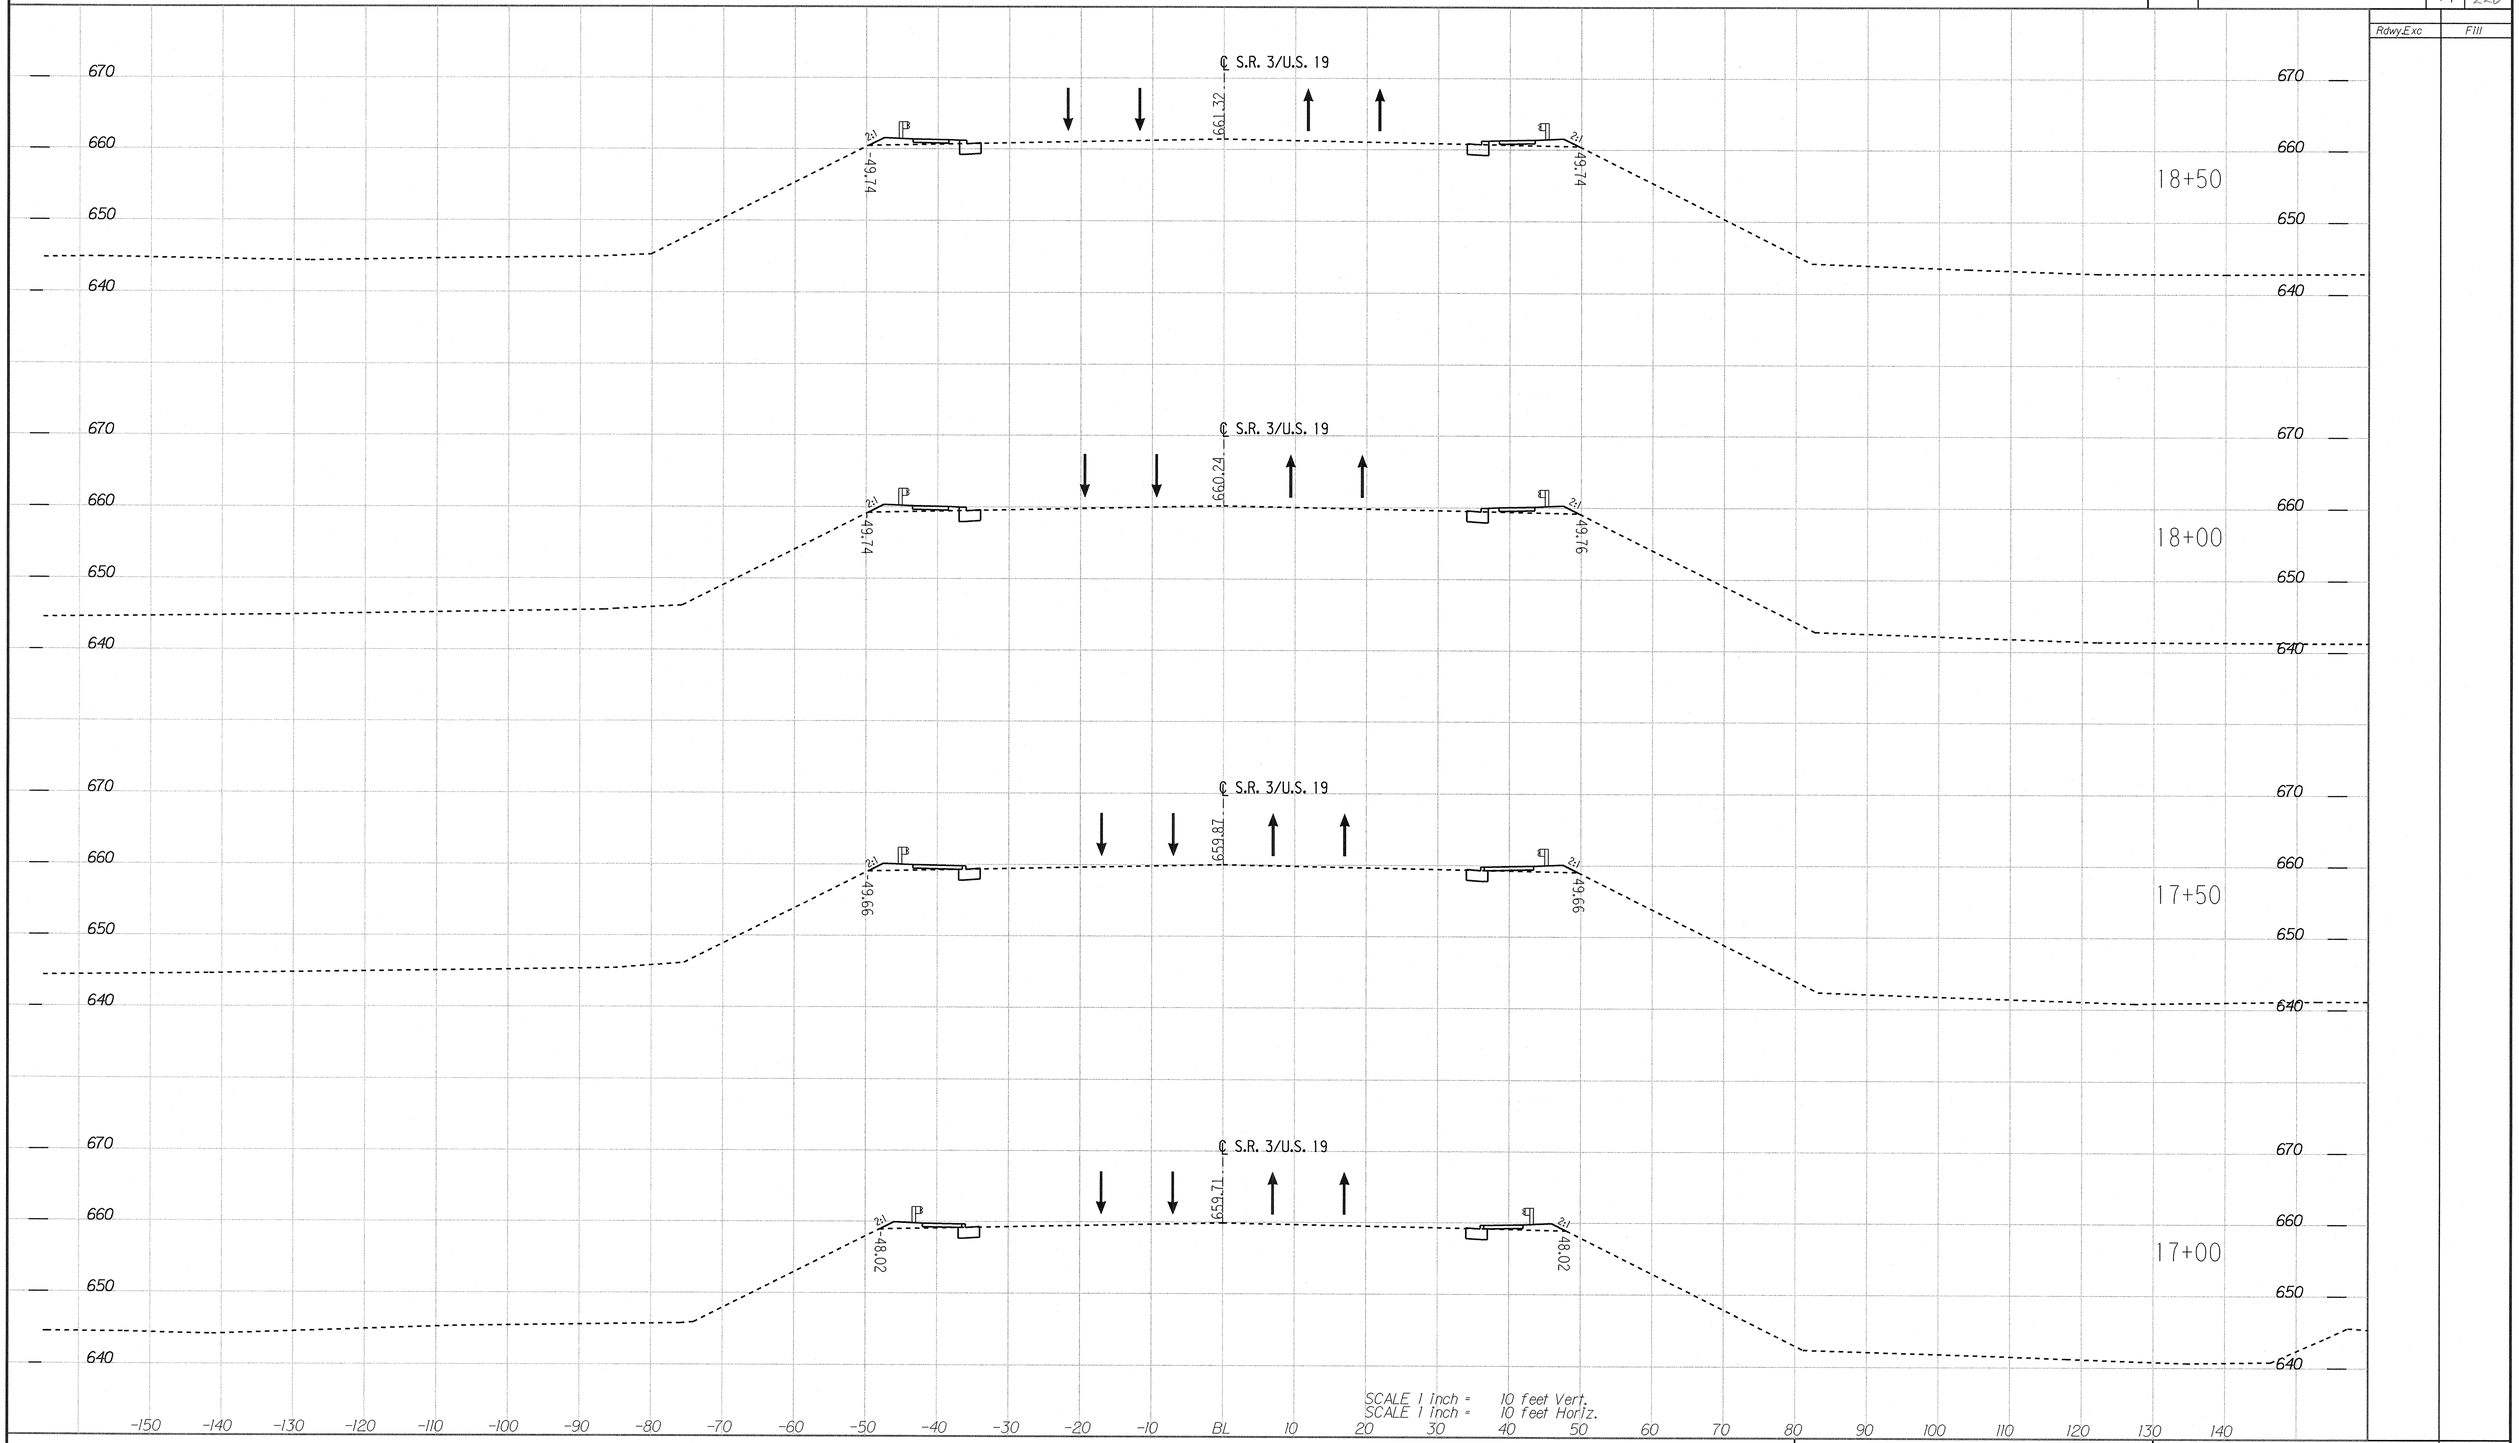

S.R. 3/U.S. 19 OVER POTATO CREEK	CROSS SECTIONS	19-57
UPSON COUNTY	STAGE 5	

3/4/2011 h:\GDOT\322922\DGN\322922xsec_stg5.dgn[I-38, 4I-64PLOT ... G