STATE	PROJECT NUMBER	SHEET NO.	TOTAL SHEETS
GA.	BRN00-0006-04(032)	132	228

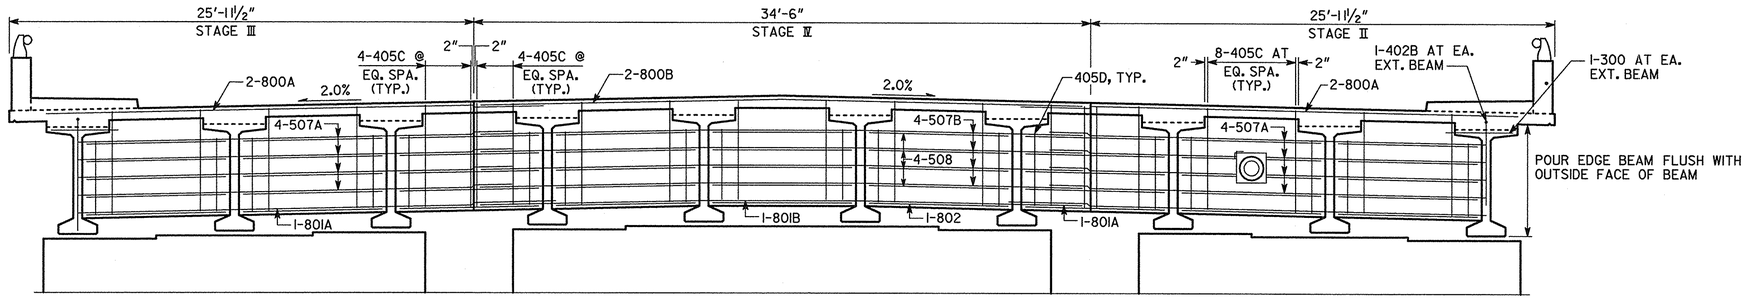

SECTION THRU EDGE BEAM

SCALE: ¼" = 1'-0"

BENT 3 SHOWN LOOKING AHEAD

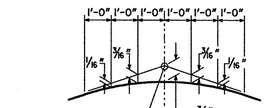

CROWN DETAIL

2.0% CROSS SLOPE

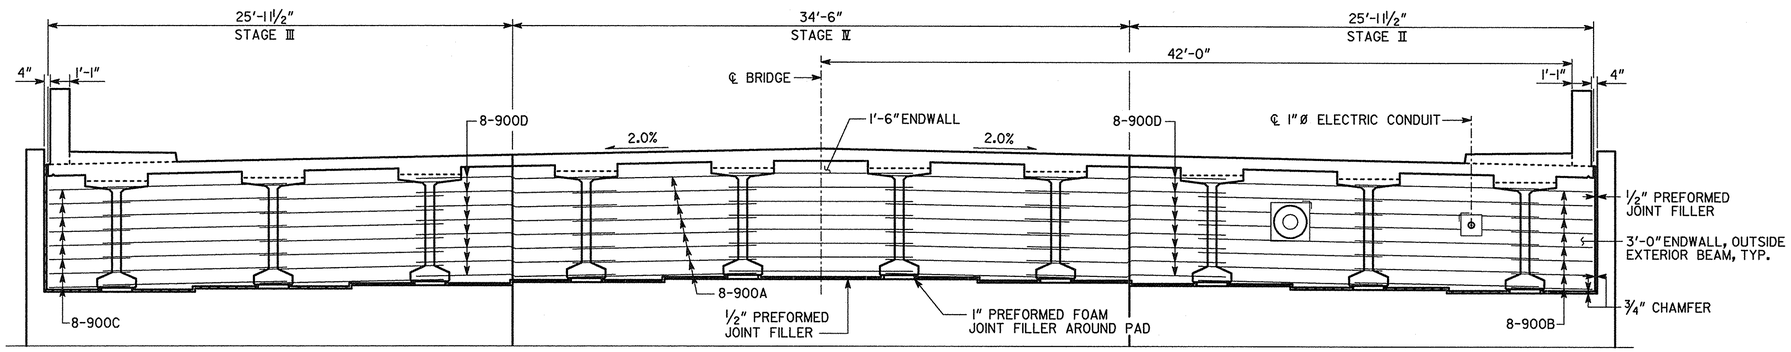

SECTION THRU ENDWALL

SCALE: ¼" = 1'-0"

BENT 4 SHOWN LOOKING AHEAD

NOTE:

SEE SHEET NO. 6 FOR NOTES AND UTILITY REINFORCEMENT DETAILS.

SEE SHEET NO. 7 FOR ELECTRICAL CONDUIT DETAIL.

BRIDGE NO. 1

PBS&J

GEORGIA

DEPARTMENT OF TRANSPORTATION

PRECONSTRUCTION DIVISION-OFFICE OF BRIDGE DESIGN

DECK SECTION - SPANS 2 & 3

SR 3 (US 19) OVER POTATO CREEK

UPSON COUNTY BRN00-0006-04(032)

SCALE: AS SHOWN MAY 2009

DATE	REVISIONS	BY

BRIDGE SHEET 9 OF 23

DESIGNED	YBG	CHECKED	FAQ	REVIEWED	WMD
DRAWN	DPD	DESIGN GROUP	SWW	APPROVED	PVL

3/4/2011
I:\562316 (gdot task orders)\task order #2\final\ds2b.dgn