STATE	PROJECT NUMBER	SHEET NO.	TOTAL SHEETS
GA.	BRN00-0006-04(032)	150	228

DEPARTMENT OF TRANSPORTATION
STATE OF GEORGIA

VOID

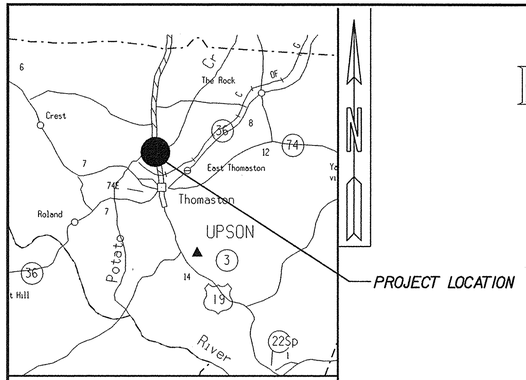

LOCATION SKETCH

MID-POINT COORDINATES
N 32° 55'00.5740"
W 84° 19'58.7924"

EROSION, SEDIMENT & POLLUTION CONTROL PLAN
BRIDGE REPLACEMENT ON SR 3 / US 19
OVER POTATO CREEK
UPSON COUNTY

FEDERAL AID PROJECT
BRN00-0006-04(032)

FEDERAL ROUTE NO: 19
STATE ROUTE NO: 3
P.I. NO. 322922

"I certify that this Erosion, Sedimentation and Pollution Control Plan has been prepared in accordance with part IV, of the General NPDES permit No. GAR 100002."

"I certify that the permittee's Erosion, Sedimentation and Pollution Control Plan provides for an appropriate and comprehensive system of best management practices required by the Georgia Water Quality Control Act and the document "Manual for Erosion and Sediment Control in Georgia" (Manual) published by the State Soil and Water Conservation Commission as of January 1 of the year in which the land disturbing activity was permitted, provides for the sampling of the receiving water(s) or the sampling of the storm water outfalls and that the designed system of best management practices and sampling methods is expected to meet the requirements contained in the General NPDES Permit No. GAR 100002."

"I certify that the permittee's Erosion, Sedimentation and Pollution Control Plan provides for the monitoring of: (a) all perennial and intermittent streams and other water bodies shown on the USGS topographic map and all other field verified perennial and intermittent streams and other water bodies, or (b) where any such specific identified perennial or intermittent stream and other water body is not proposed to be sampled, I have determined in my professional judgment, utilizing the factors required in the General NPDES Permit No. GAR 100002, that the increase in the turbidity of each specific identified sampled receiving water will be representative of the increase in the turbidity of a specific identified un-sampled receiving water."

"I certify under penalty of law that this document and all attachments were prepared under my direction or supervision in accordance with a system designed to assure that the qualified personnel properly gather and evaluate the information submitted. Based on my inquiry of the person or persons who manage the system, or those persons directly responsible for gathering the information, the information submitted is, to the best of my knowledge and belief, true, accurate, and complete. I am aware that there are significant penalties for submitting false information, including the possibility of fine and imprisonment for knowing violations."

I certify under penalty of law that this plan was prepared after a site visit to the location described herein by myself or my authorized agent, under my supervision.

GEORGIA REGISTERED PROFESSIONAL ENGINEER No. 28086 MICHAEL R. MOSELEY, JR.
3/9/2011

Signature

Michael R. Moseley, Jr., P.E.
GSWCC LEVEL II Certification #0000007827

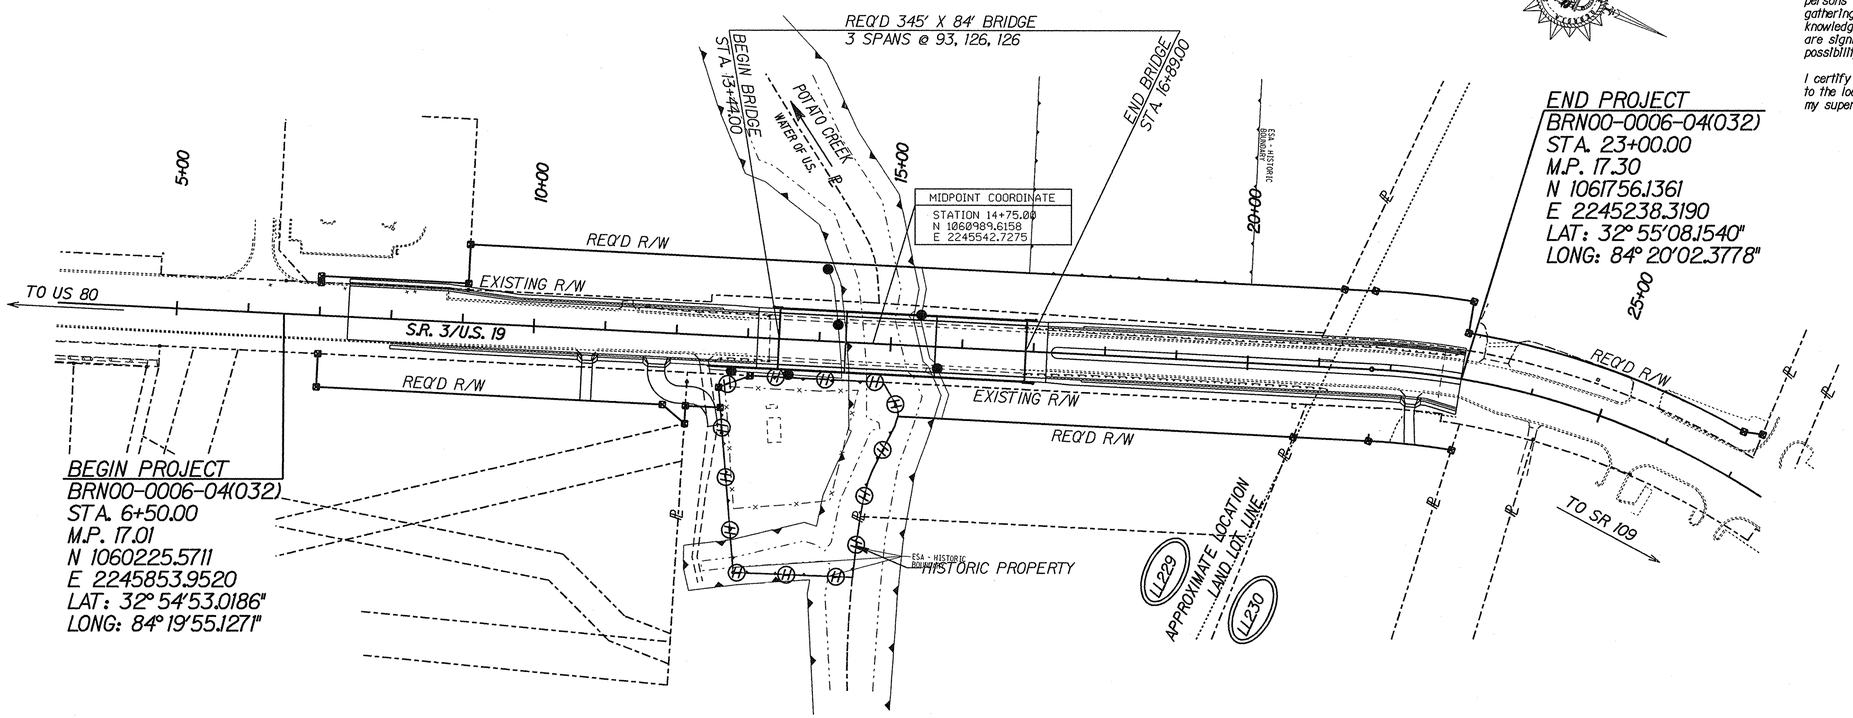

END PROJECT
BRN00-0006-04(032)
STA. 23+00.00
M.P. 17.30
N 1061756.1361
E 2245238.3190
LAT: 32° 55'08.1540"
LONG: 84° 20'02.3778"

BEGIN PROJECT
BRN00-0006-04(032)
STA. 6+50.00
M.P. 17.01
N 1060225.5711
E 2245853.9520
LAT: 32° 54'53.0186"
LONG: 84° 19'55.1271"

PLANS PREPARED BY
PBSJ

SCALE IN FEET
0 100 200 400

THIS PROJECT IS LOCATED 100% IN UPSON COUNTY
THIS PROJECT IS LOCATED 100% IN CONGRESSIONAL DISTRICT 3

BRN00-0006-04(032), UPSON COUNTY

PLANS COMPLETED 03/09/2011
REVISIONS

DATE	PAGE NUMBER	SIGNATURE	GSWCC LEVEL II#	REQUESTED BY