| STATE | PROJECT NUMBER | SHEET NO. | TOTAL SHEETS |
|---|---|---|---|
| GA. | BRN00-0006-04(032) | 160 | 228 |

# VOID

| DRAINAGE AREA | AREA ACRES |
|---|---|
| 1 | 0.386 |
| 2 | 0.266 |
| 3 | 0.215 |
| 4 | 0.209 |
| 5 | 0.284 |
| 6 | 0.284 |
| 7 | 0.331 |
| 8 | 0.300 |
| 9 | 0.299 |
| 10 | 0.162 |
| 11 | 0.465 |
| 12 | 4.893 |

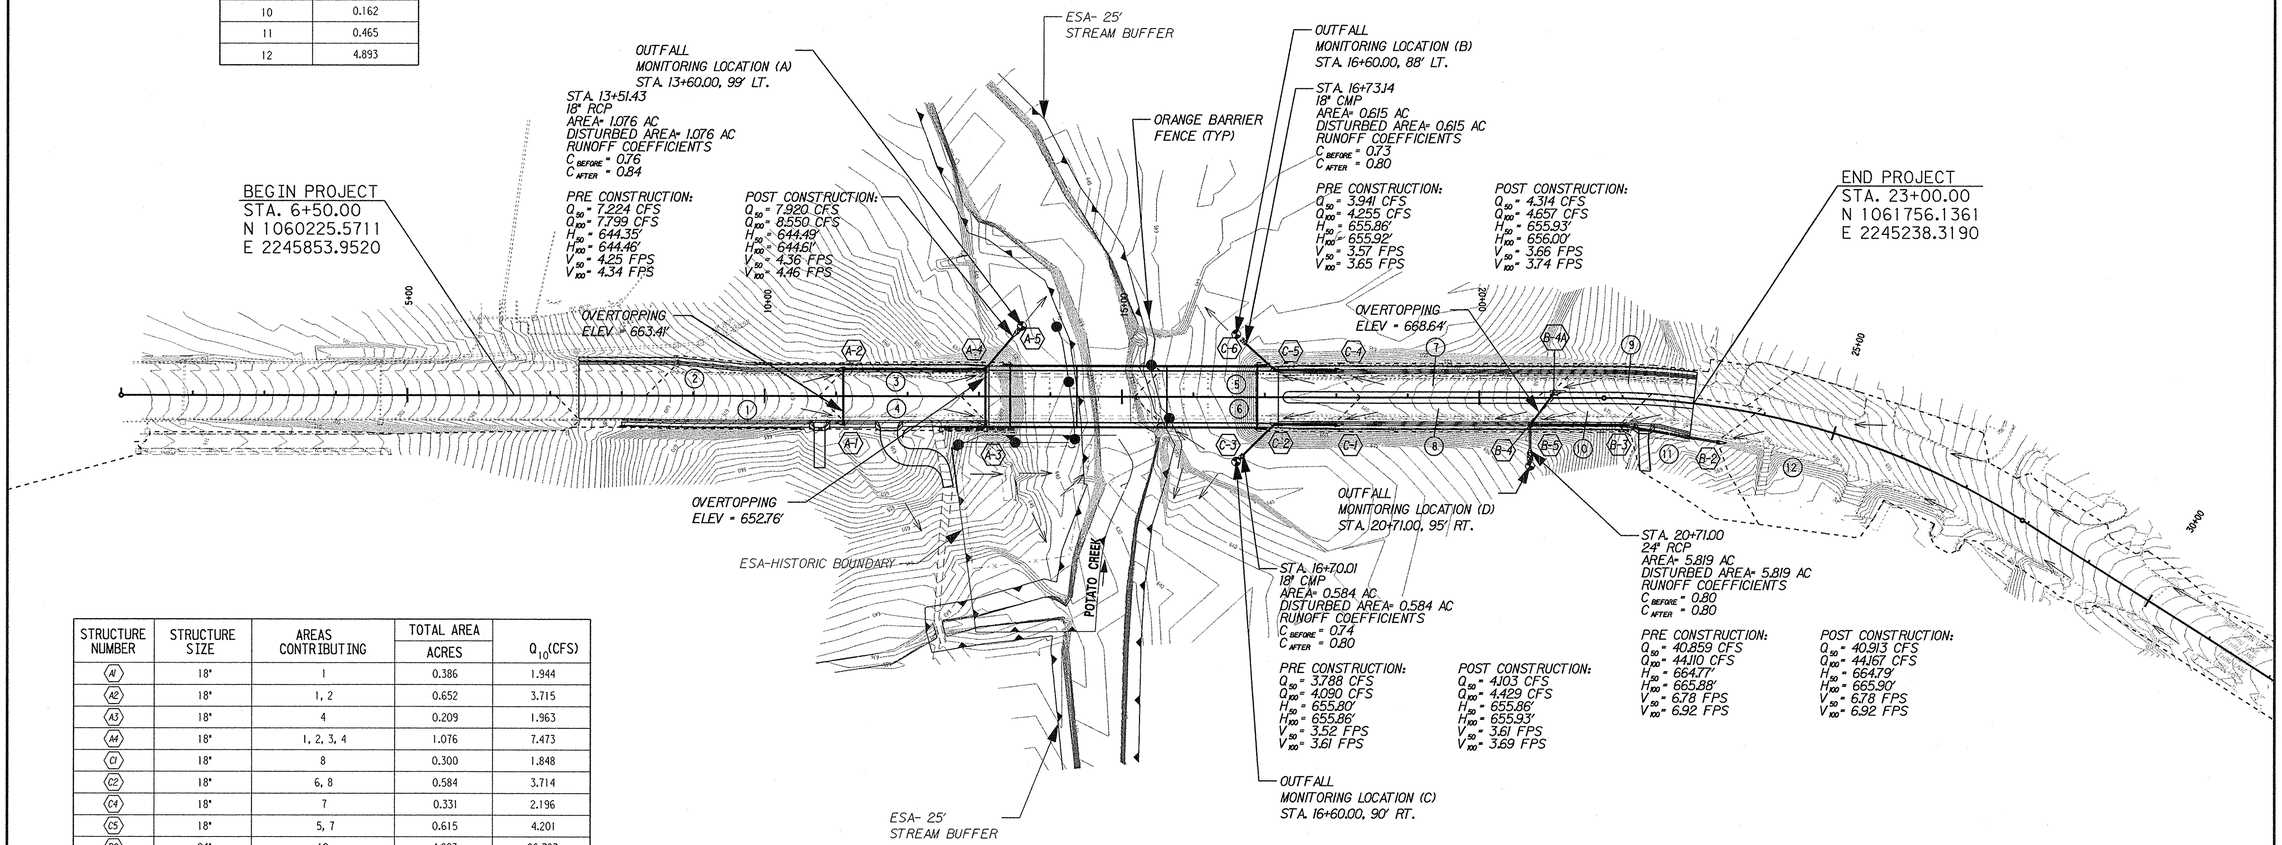


| STRUCTURE NUMBER | STRUCTURE SIZE | AREAS CONTRIBUTING | TOTAL AREA ACRES | $Q_{10}$(CFS) |
|---|---|---|---|---|
| A1 | 18" | 1 | 0.386 | 1.944 |
| A2 | 18" | 1, 2 | 0.652 | 3.715 |
| A3 | 18" | 4 | 0.209 | 1.963 |
| A4 | 18" | 1, 2, 3, 4 | 1.076 | 7.473 |
| C1 | 18" | 8 | 0.300 | 1.848 |
| C2 | 18" | 6, 8 | 0.584 | 3.714 |
| C4 | 18" | 7 | 0.331 | 2.196 |
| C5 | 18" | 5, 7 | 0.615 | 4.201 |
| B2 | 24" | 12 | 4.893 | 26.723 |
| B3 | 24" | 11, 12 | 5.358 | 28.905 |
| B4 | 24" | 9, 10, 11, 12 | 5.819 | 32.040 |
| B4A | 18" | 9 | 0.299 | 1.672 |

PROJECT SIZE = 7.04 AC
DISTURBED AREA = 6.73 AC

RECEIVING WATER POTATO CREEK

GEORGIA REGISTERED No. 30086 PROFESSIONAL ENGINEER MICHAEL R. MOSELEY JR.
3/9/2011

GSWCC LEVEL II Certification #0000007827

SCALE IN FEET
0 100 200 400

PBSJ

| DATE | REVISIONS | DATE | REVISIONS |
|---|---|---|---|
| | | | |

STATE OF GEORGIA
DEPARTMENT
OF
TRANSPORTATION

GEORGIA
DEPARTMENT OF TRANSPORTATION
**EROSION CONTROL**
**DRAINAGE AREA MAP**
PROJECT BRN00-0006-04(032)
S.R. 3 OVER POTATO CREEK
UPSON COUNTY

DRAWING NO.
53-1

h:\GDOT\322922\DGN\322922EDO1.dgn[1-64]
3/9/2011