STATE	PROJECT NUMBER	SHEET NO.	TOTAL SHEETS
GA.	BRN00-0006-04(032)	161	228

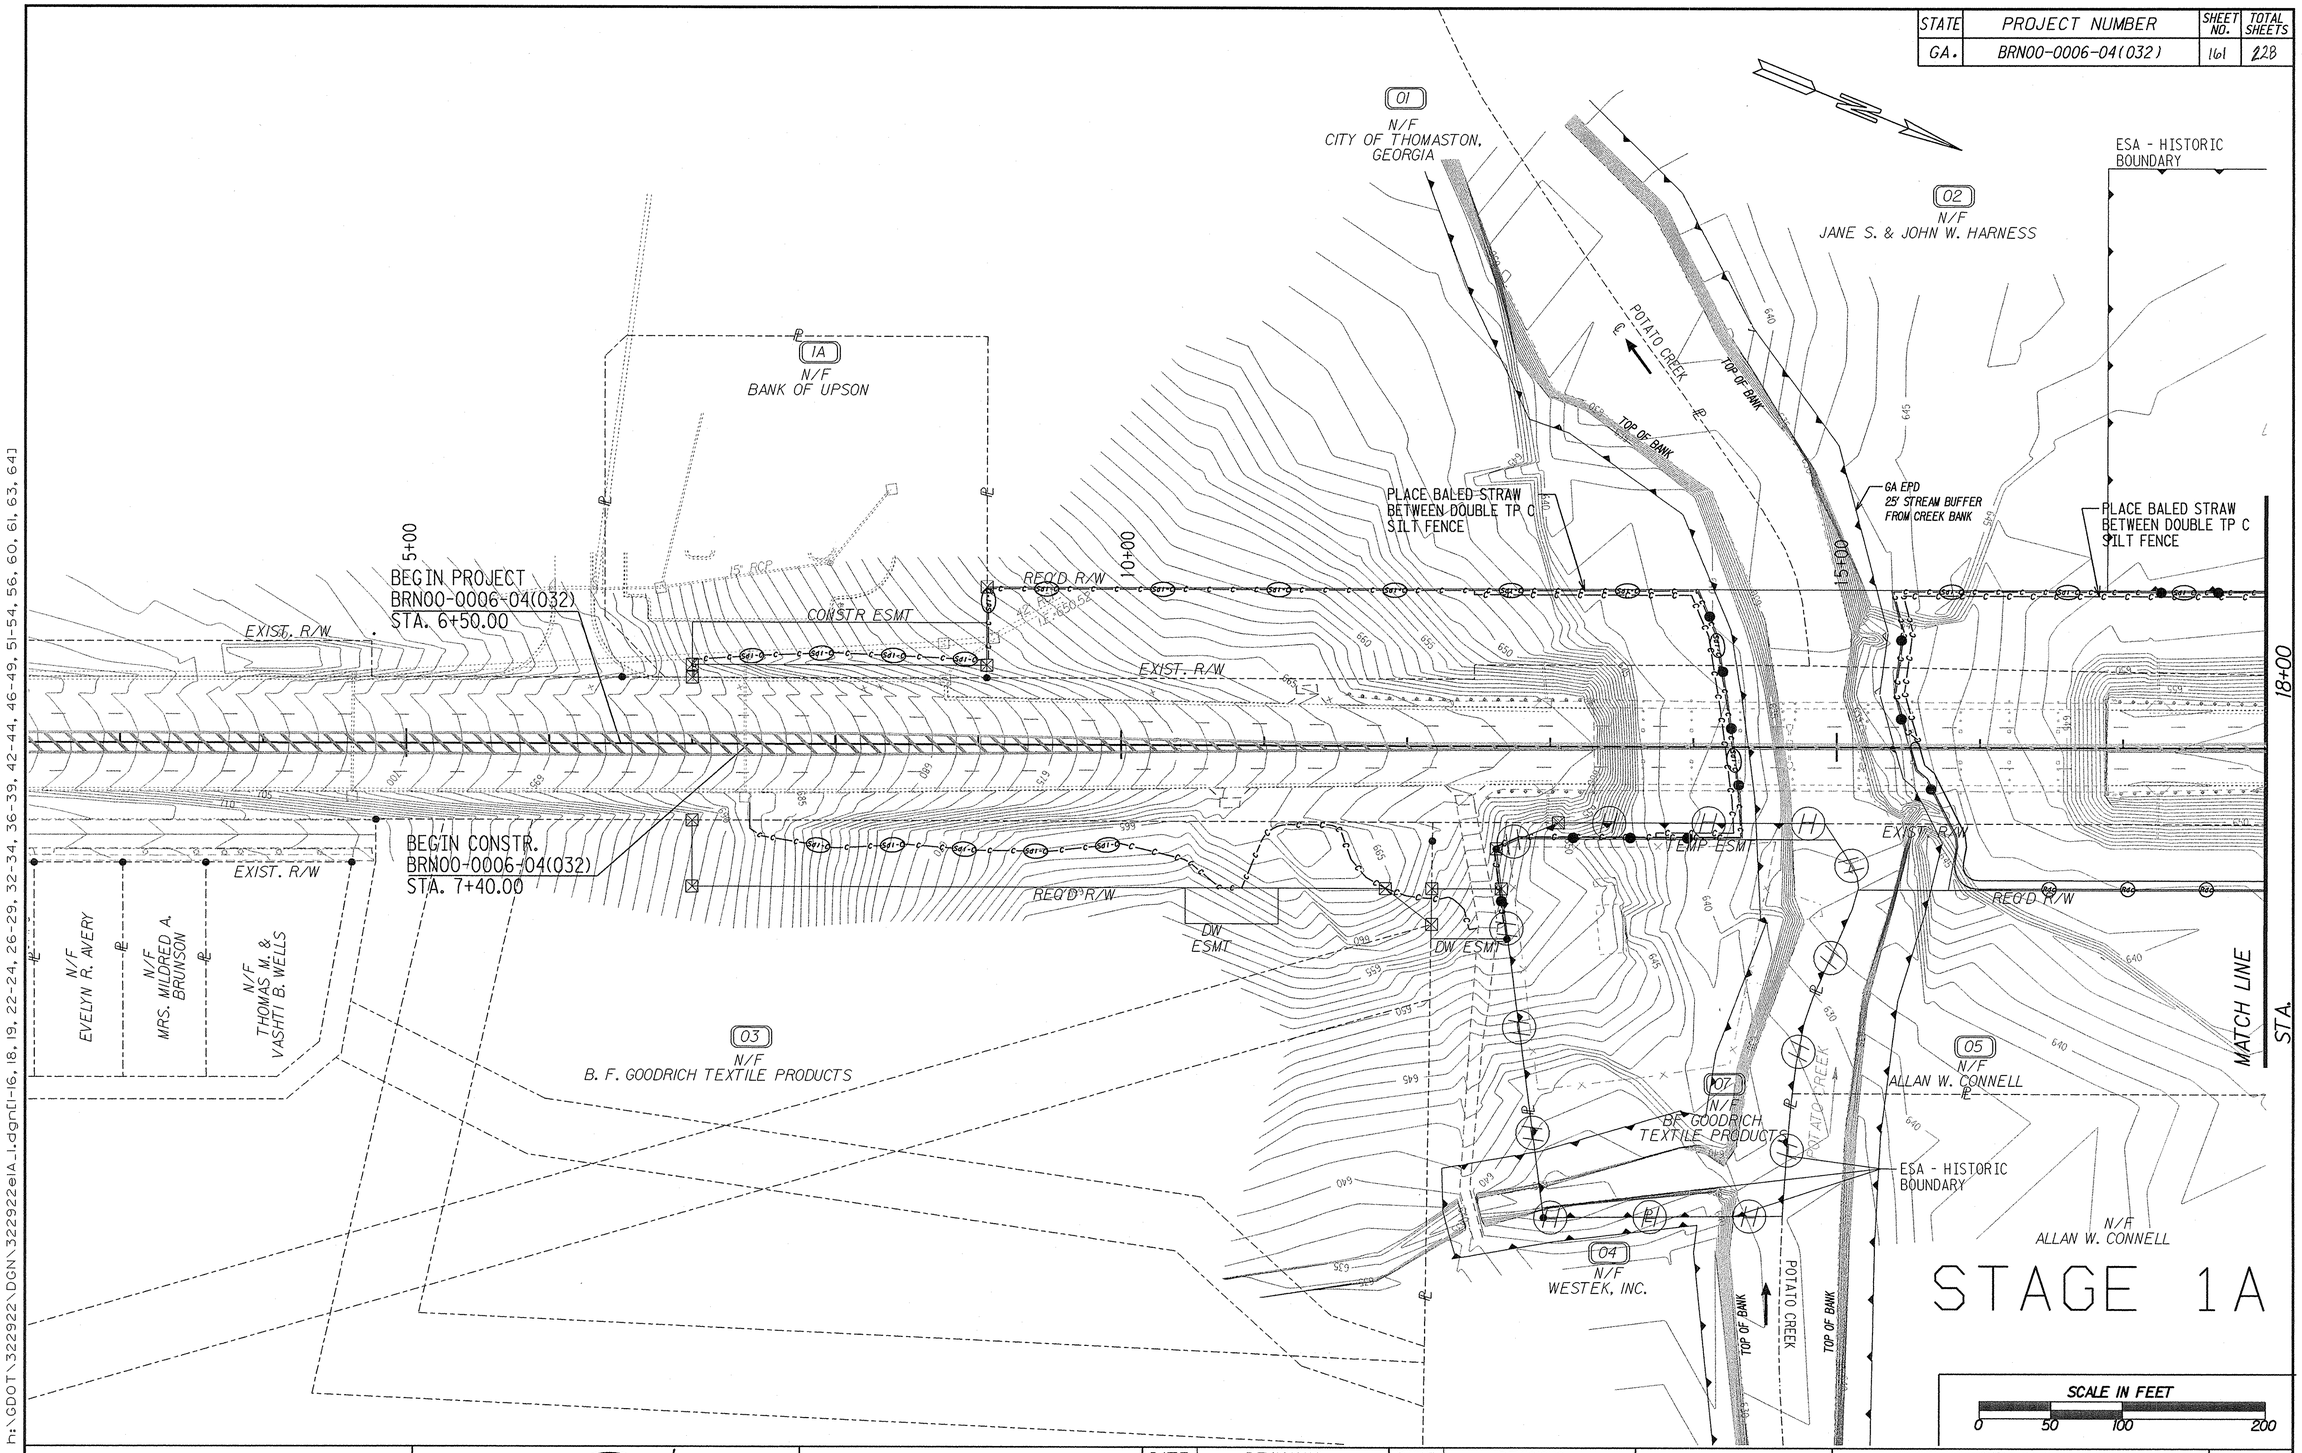

h:\GDOT\322922\DGN\322922elA_1.dgn[1-16, 18, 19, 22-24, 26-29, 32-34, 36-39, 42-44, 46-49, 51-54, 56, 60, 61, 63, 64]

3/4/2011

GEORGIA REGISTERED No. 20086 PROFESSIONAL ENGINEER MICHAEL R. MOSELEY JR.

3/9/2011

GSWCC LEVEL II Certification #0000007827

PBSJ

DATE	REVISIONS	DATE	REVISIONS

STATE OF GEORGIA DEPARTMENT OF TRANSPORTATION

GEORGIA DEPARTMENT OF TRANSPORTATION

BMP LOCATION DETAILS

PROJECT BRN00-0006-04(032)
S.R. 3 OVER POTATO CREEK
UPSON COUNTY

DRAWING NO. 54-1