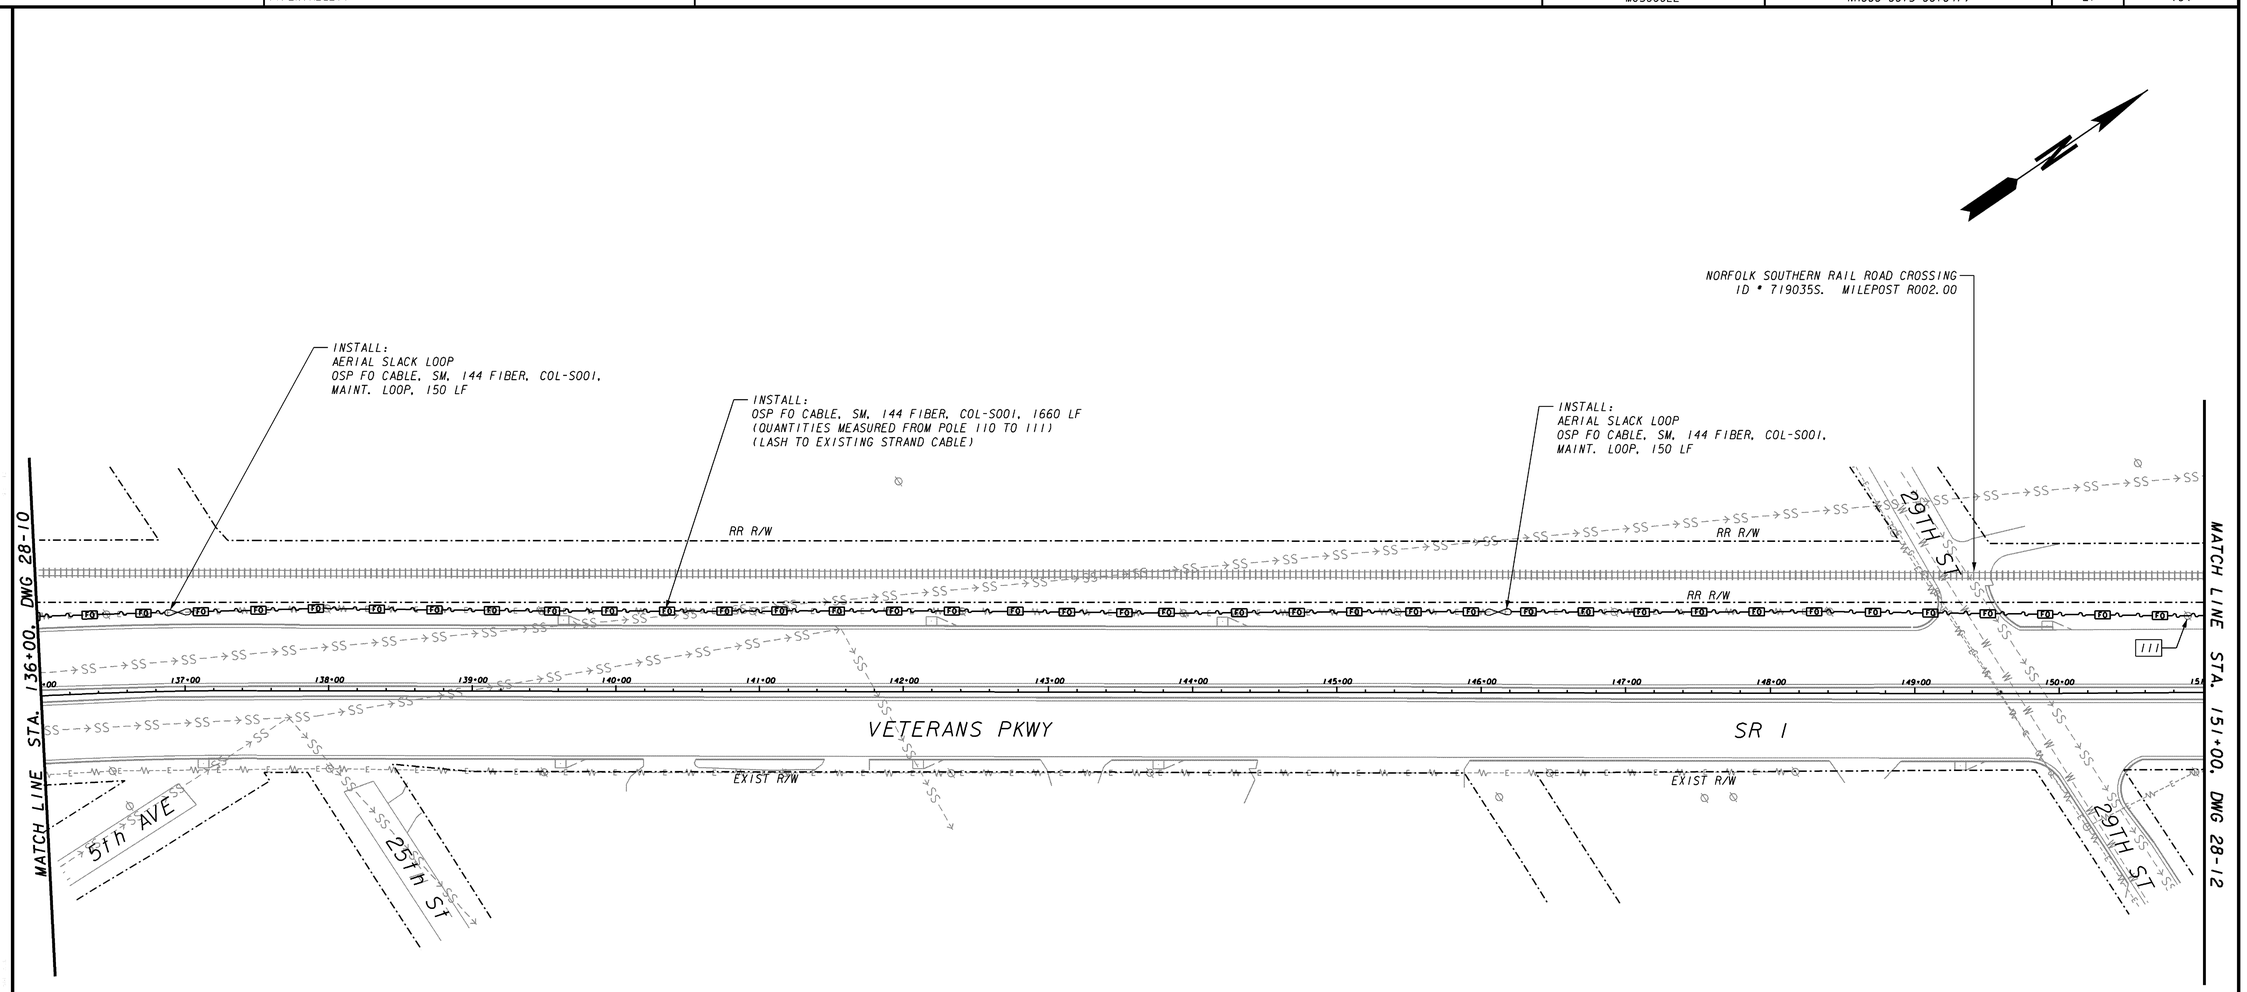

VETERANS PKWY (SR 1)	DESIGNED BY: MA	CHECKED BY: CS	DATE: -----
		REVIEWED BY: VW	DATE: -----

ITERIS

SCALE IN FEET
0 50 100 200

REVISION DATES

STATE OF GEORGIA
DEPARTMENT OF TRANSPORTATION
OFFICE: TRAFFIC OPERATIONS

ATMS PLANS

10 OF 58

DRAWING No. 28-11

GPLN