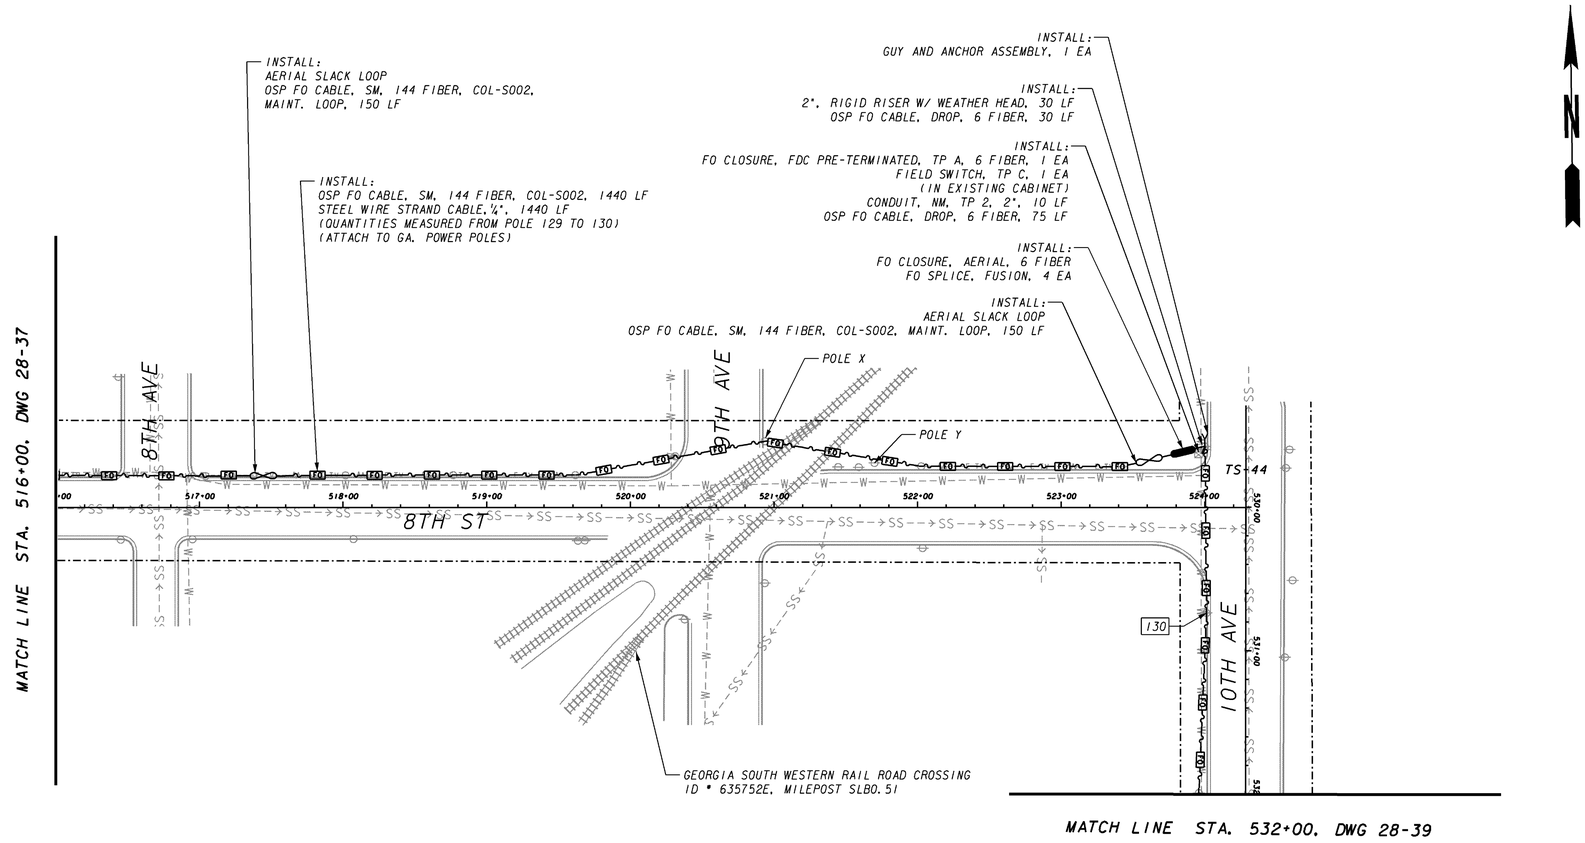

ATTACHMENT HEIGHTS OVER RAILROAD	
POLE X	27'-6"
POLE Y	30'-7"

8TH ST
&
10TH AVE

DESIGNED BY: MA	CHECKED BY: CS	DATE: -----
	REVIEWED BY: VW	DATE: -----

ITERIS

SCALE IN FEET
0 50 100 200

REVISION DATES

STATE OF GEORGIA
DEPARTMENT OF TRANSPORTATION
OFFICE: TRAFFIC OPERATIONS

ATMS PLANS

37 OF 58

DRAWING No.
28-38

GPLN