STATE	PROJECT NUMBER	SHEET No.	TOTAL SHEETS
GA.	BRSLB - 2018 (1)	1	3

BBB•40

DEPARTMENT OF TRANSPORTATION
STATE OF GEORGIA

RIGHT-OF-WAY PROPOSED
BRIDGE REPLACEMENT
SHADY GROVE CHURCH ROAD OVER WAHOO CREEK
COWETA COUNTY
BRSLB - 2018 (1)

FEDERAL ROUTE # NONE
STATE ROUTE # NONE
COUNTY ROAD # C.R. 301
P.I. # 331740

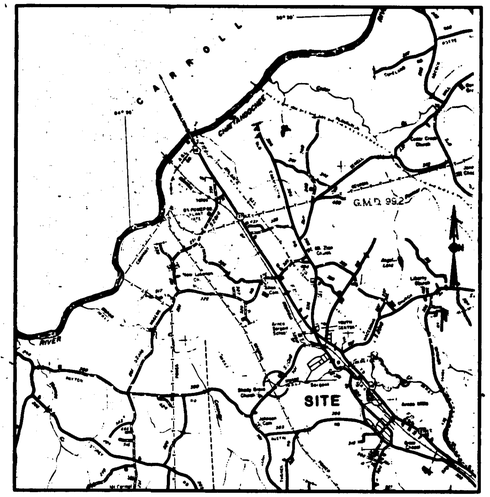

LOCATION SKETCH

LENGTH OF RIGHT-OF-WAY PROJECT	MILES
NET LENGTH OF RIGHT-OF-WAY	0.123
NET LENGTH OF EXCEPTIONS	0.000
GROSS LENGTH OF RIGHT-OF-WAY	0.123

BENCHMARK
R.R. SPIKE IN BASE OF 17' ELDER
EL.=726.61

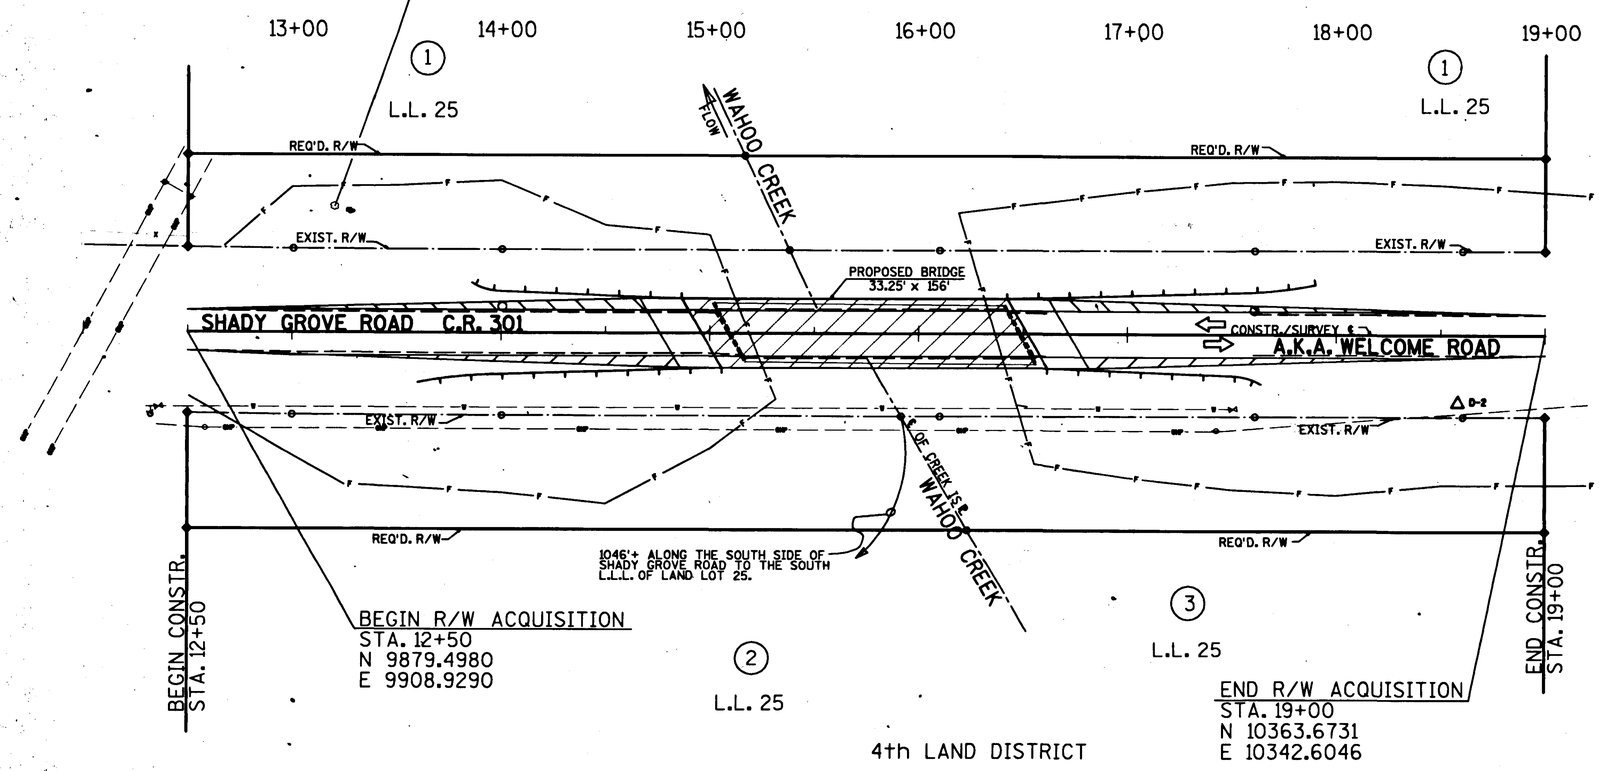

CONVENTIONAL SIGNS LEGEND

STATE OR COUNTY LINE
CITY LIMIT LINE
PROPERTY LINE
SURVEY OR BASE LINE
EXISTING R/W
REQUIRED R/W
LIMITS OF ACCESS
R/W & LIMIT OF ACCESS
R/W MARKERS
FENCE
RAILROADS
POWER LINE
TELEPHONE LINE
POWER POLES
TELEPHONE OR TELEGRAPH POLES

NOTE: ALL WORK TO BE DONE IN ACCORDANCE WITH THE STANDARD SPECIFICATIONS OF THE DEPARTMENT OF TRANSPORTATION OF GEORGIA, CURRENT EDITION SUPPLEMENTS THERETO, APPROVED BY FEDERAL HIGHWAY ADMINISTRATION AND REVISIONS SUBMITTED FOR PROJECT.

R/W PLANS PREPARED UNDER SUPERVISION OF:
KEVIN M. MILLER

APPROVED: David P. Meshberger
DAVID P. MESHBERGER STATE HIGHWAY RIGHT-OF-WAY ENGINEER

DATE: 5-30-95

Moreland Altobelli Associates, Inc.
4000 Dekalb Technology Parkway Bldg. 300, Suite 370
Atlanta, Georgia 30340 Tel.: 404 - 455-9375

BBB•40

DATE: STATE URBAN DESIGN ENGINEER

DATE: STATE HIGHWAY ENGINEER

PLANS COMPLETED : JAN 26, 1995
REVISIONS :

BRSLB - 2018 (1) COWETA COUNTY

NOT. TO SCALE