VOID

DATETIME$$$ TIME$$$	GDOTRoad	p:\02\02090\033\dgn\332820cp01.dgn	COUNTY	PROJECT NUMBER	SHEET NO.	TOTAL SHEETS
DAVID. JACKSON	ROAD.TBL		MUSCOGEE	STP00-0011-01(053)	53	749

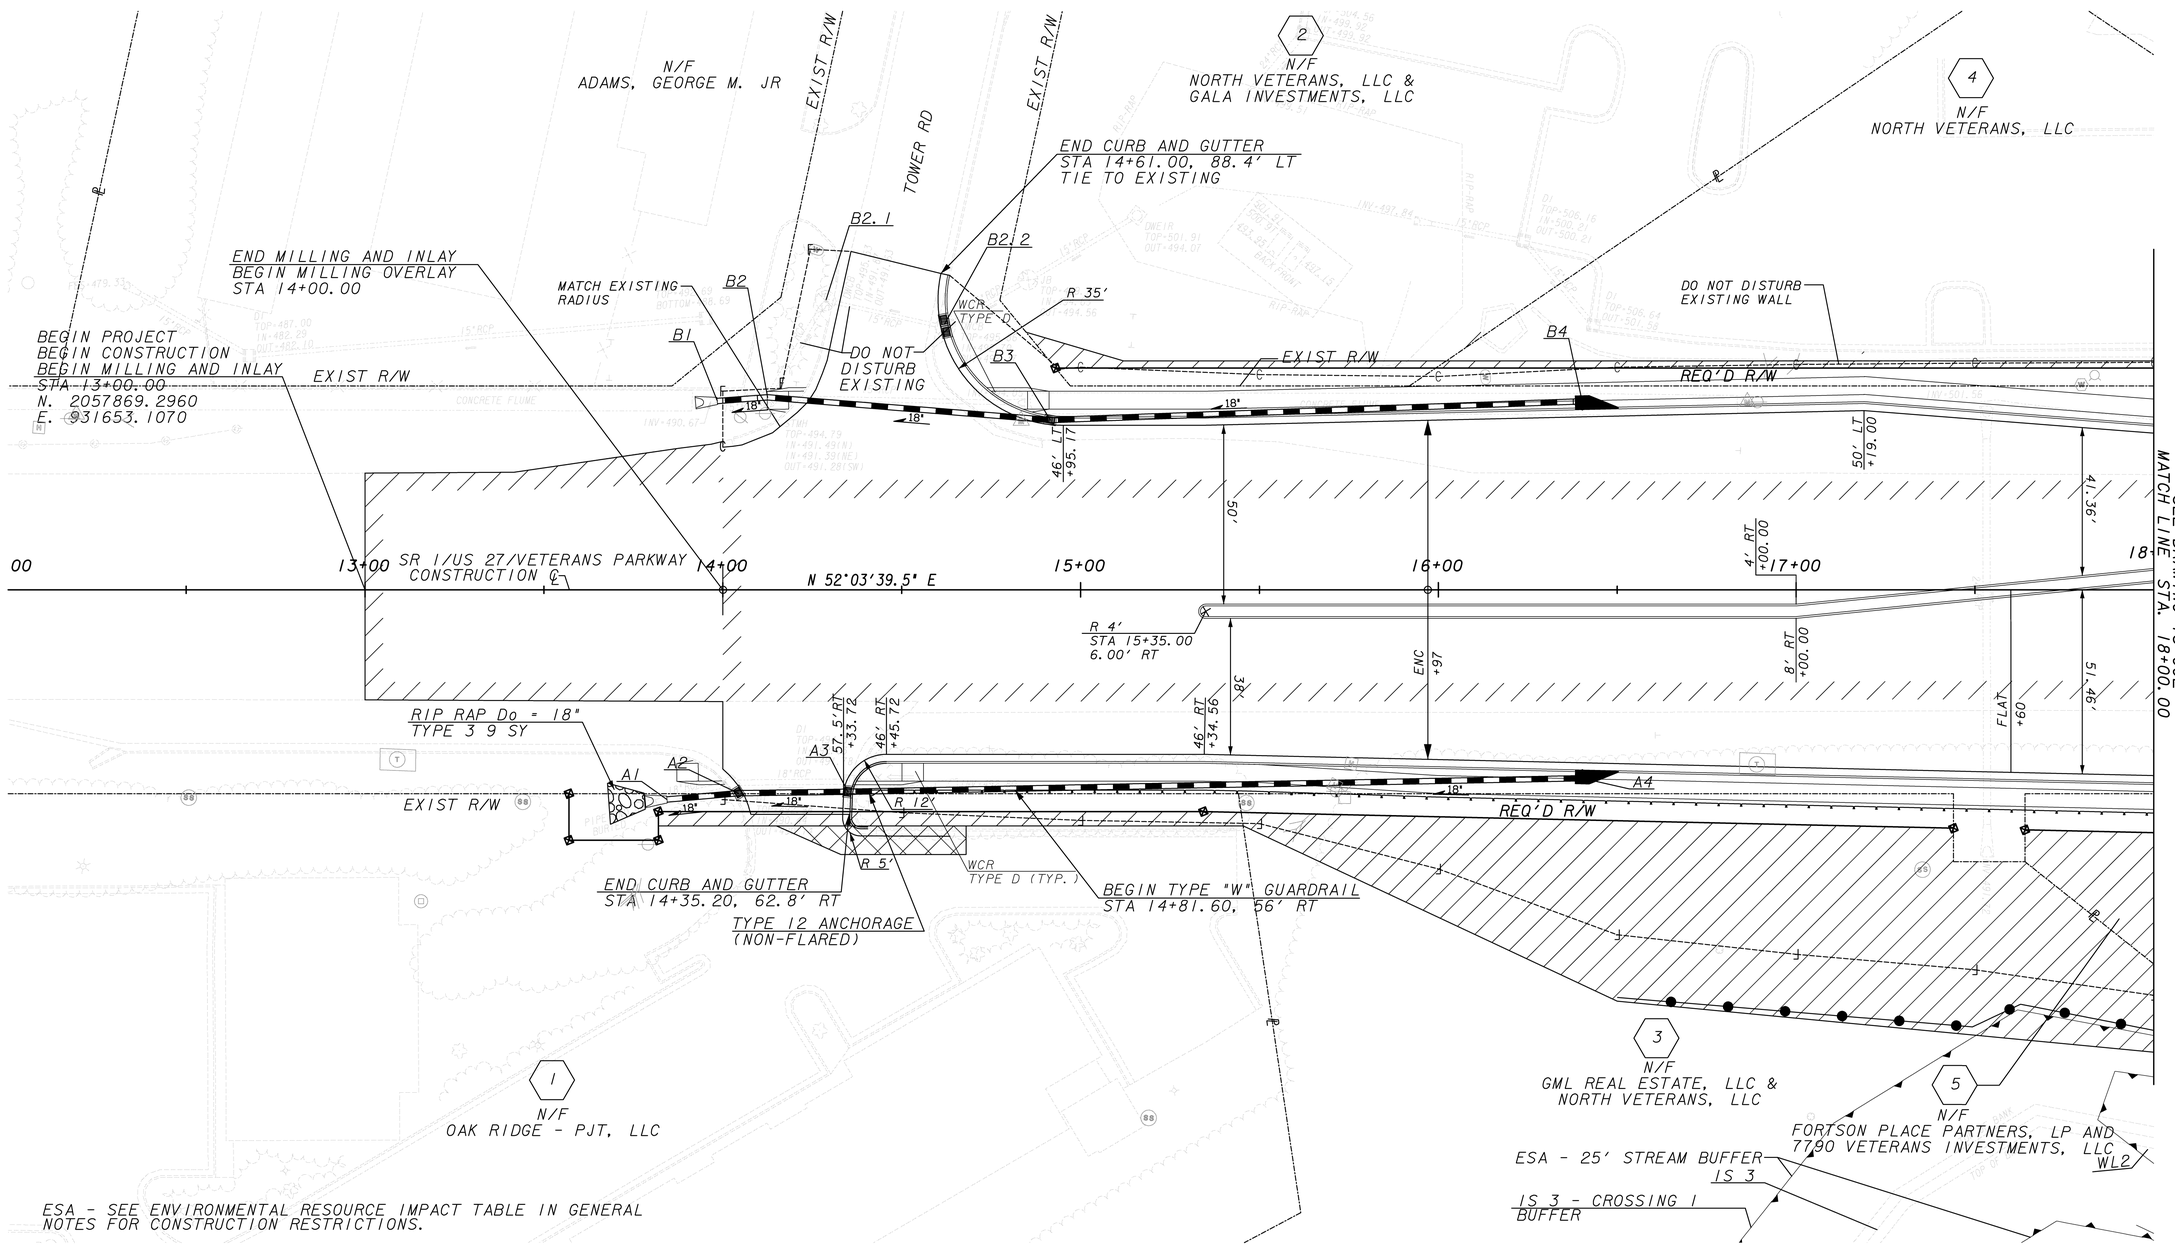

PROPERTY AND EXISTING R/W LINE	BEGIN LIMIT OF ACCESS ..... BLA
REQUIRED R/W LINE	END LIMIT OF ACCESS ..... ELA
CONSTRUCTION LIMITS	LIMIT OF ACCESS
EASEMENT FOR CONSTR & MAINT. OF SLOPES AND UTLITIES	REQ'D R/W AND LIMIT OF ACCESS
EASEMENT FOR CONSTR OF SLOPES	
EASEMENT FOR CONSTR OF DRIVES	

SCALE IN FEET
0 20 40 80

REVISION DATES

STATE OF GEORGIA
DEPARTMENT OF TRANSPORTATION

OFFICE:

MAINLINE PLAN

SR 1/US 27/VETERANS PKWY FM
OLD MOON RD TO TURNBERRY LN

DRAWING No. 13-001