VOID

| DATETIME$$$$ | TIME$$$ | GDOTRoad | p:\02\02090\033\dgn\332820ut06b.dgn | COUNTY | PROJECT NUMBER | SHEET NO. | TOTAL SHEETS |
|---|---|---|---|---|---|---|---|
| DAVID.JACKSON | | ROAD.TBL | | MUSCOGEE | STP00-0011-01(053) | 382 | 749 |

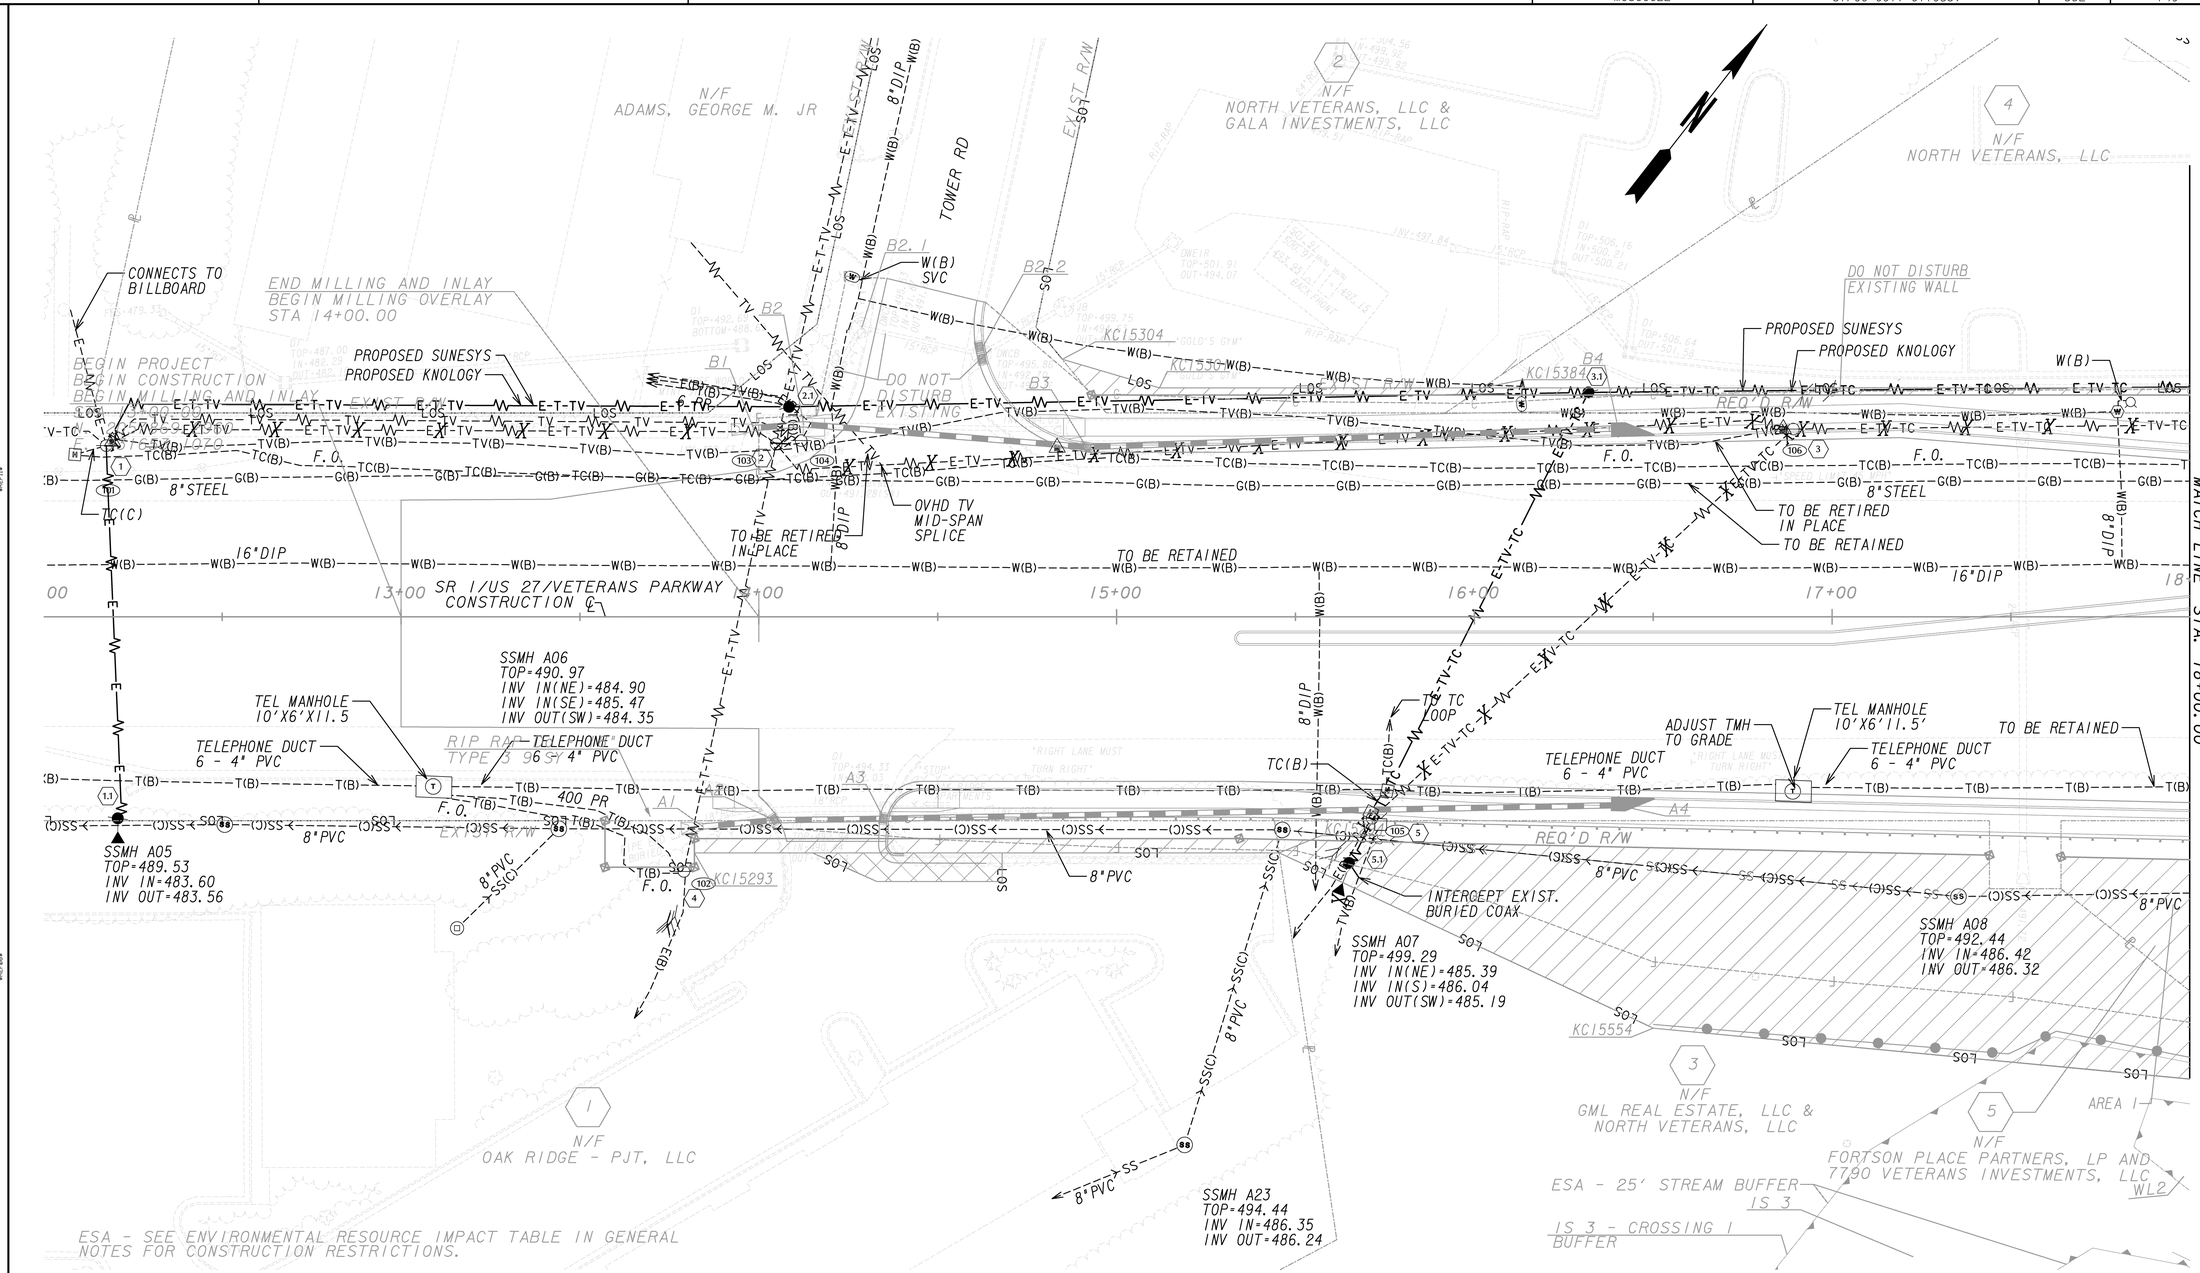


PROPERTY AND EXISTING R/W LINE
REQUIRED R/W LINE
CONSTRUCTION LIMITS
EASEMENT FOR CONSTR & MAINT. OF SLOPES AND UTLITIES
EASEMENT FOR CONSTR OF SLOPES
EASEMENT FOR CONSTR OF DRIVES

BEGIN LIMIT OF ACCESS ..... BLA
END LIMIT OF ACCESS ..... ELA
LIMIT OF ACCESS
REQ'D R/W AND LIMIT OF ACCESS


KCI TECHNOLOGIES
ENGINEERS
PLANNERS
SCIENTISTS
CONSTRUCTION MANAGERS
2160 Satellite Blvd, Suite 130
Duluth, GA 30096
Phone: 678-990-6200
Fax: 678-990-6222
www.kci.com


SCALE IN FEET
0 20 40 80

REVISION DATES

STATE OF GEORGIA
DEPARTMENT OF TRANSPORTATION
OFFICE:

# UTILITY PLANS

SR 1/US 27/VETERANS PKWY FM OLD MOON RD TO TURNBERRY LN

DRAWING No. 24-008