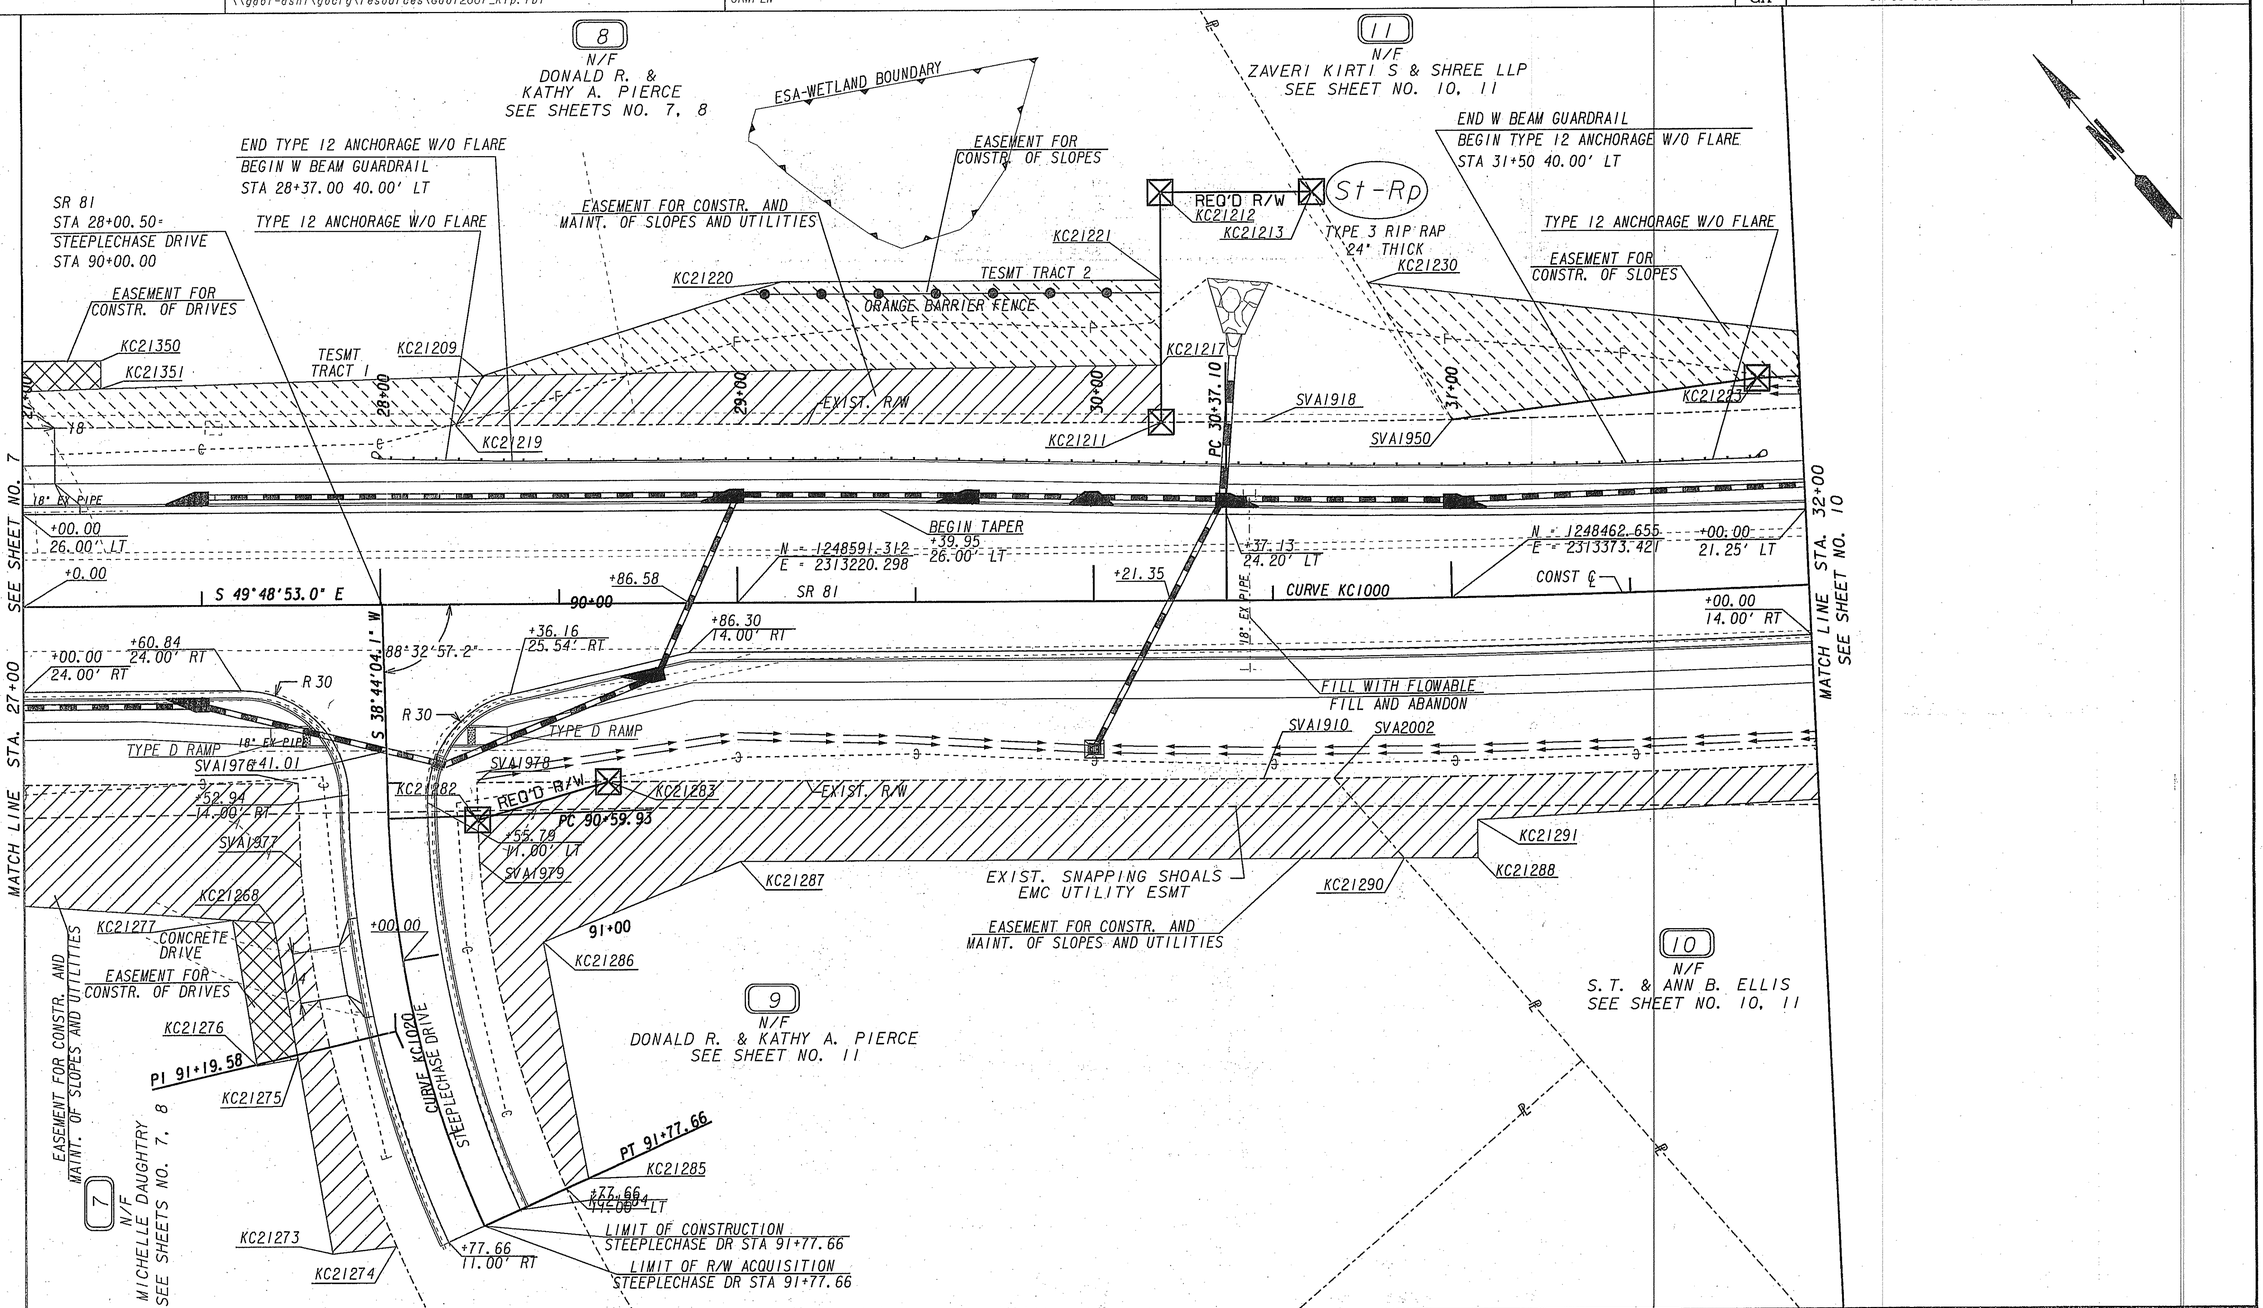

PROPERTY AND EXISTING R/W LINE
REQUIRED R/W LINE
CONSTRUCTION LIMITS
EASEMENT FOR CONSTR & MAINTENANCE OF SLOPES
EASEMENT FOR CONSTR OF SLOPES
EASEMENT FOR CONSTR OF DRIVES

BEGIN LIMIT OF ACCESS.....BLA
END LIMIT OF ACCESS.....ELA
LIMIT OF ACCESS
REQ'D R/W & LIMIT OF ACCESS

SCALE IN FEET
0 20 40 80

DATE	REVISIONS	DATE	REVISIONS
3/20/2008	COMPLETE REVISION	3/26/2009	REVISED PAR 1, 2, 3, 11, 14, 17, & 18 ADD 20
4/7/2008	TOTAL SHEET #	6/8/2009	REVISED CONSTRUCTION LIMITS, REALLIGN RACETRACK RD
6/26/2008	REV. PARCEL 9&10 TEMP. EASMT. TO PERM.	7/27/2009	PROPERTY OWNER CHANGES PAR 7,9,
2/16/2009	COMPLETE REVISION	5/10/2010	INCREASE DRIVEWAY WIDTH PAR 8
3/12/2009			
3/19/2009	RELOCATED RACETRACK RD		

STATE OF GEORGIA
DEPARTMENT OF TRANSPORTATION

RIGHT OF WAY MAP

PROJECT NO: STP00-0163-01(022)
COUNTY: HENRY
LAND LOT NO: 169
LAND DISTRICT: 7
GMD 498
DATE 2/6/2006 SH 9 OF 13