USE ON CONSTRUCTION 8-4-04

STATE	PROJECT NUMBER	SHEET NO.	TOTAL SHEETS
GA.	STP-034-3(37)	32	116

10-24-03
8-04-04

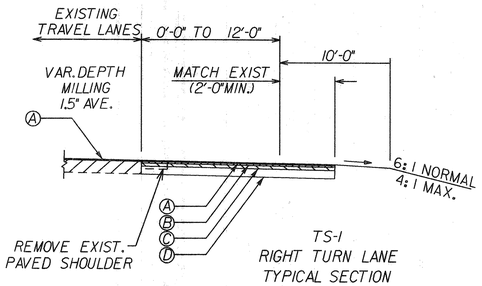

TS-1
RIGHT TURN LANE
TYPICAL SECTION
FROM STA. 199+71 TO STA. 202+70

200+00

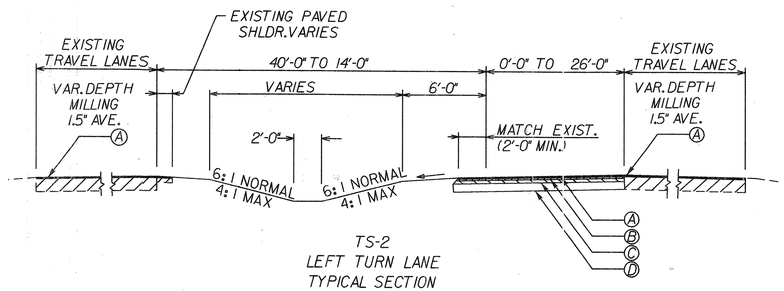

TS-2
LEFT TURN LANE
TYPICAL SECTION
FROM STA. 200+22 TO STA. 202+82

205+00

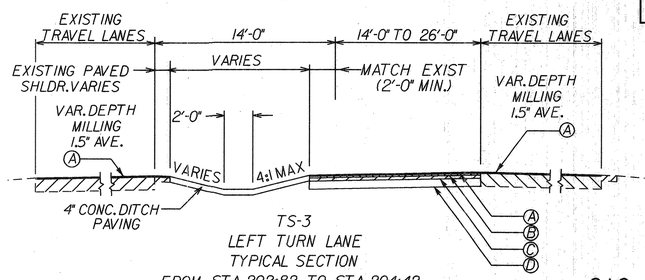

TS-3
LEFT TURN LANE
TYPICAL SECTION
FROM STA. 202+82 TO STA. 204+42

210+00

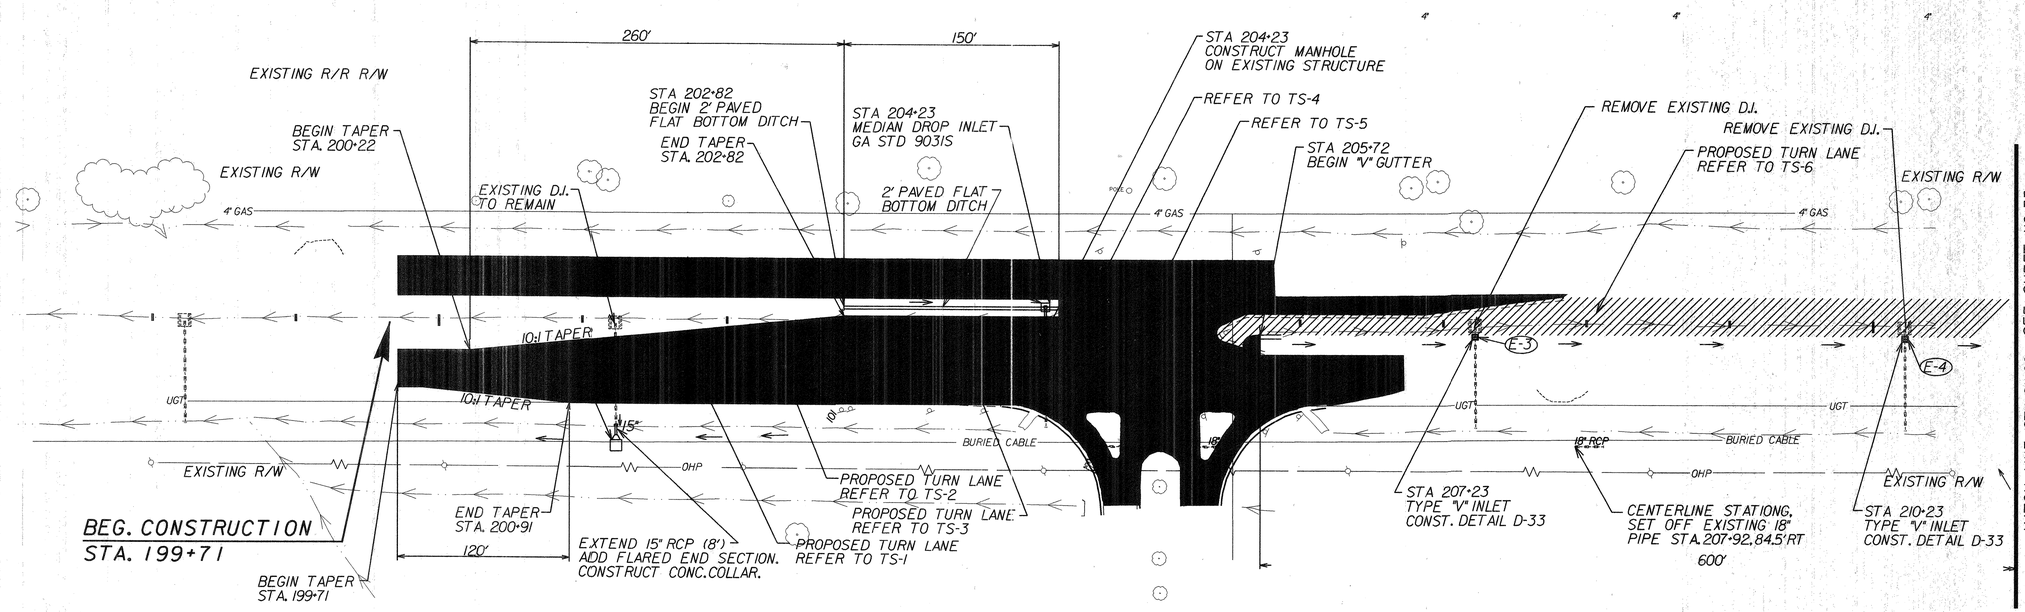

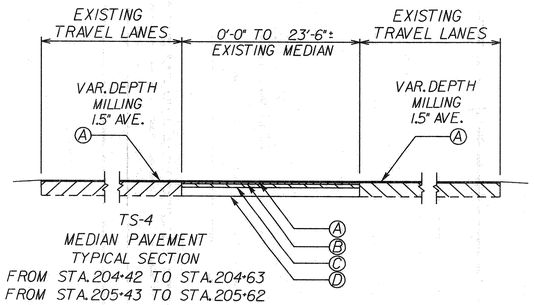

TS-4
MEDIAN PAVEMENT
TYPICAL SECTION
FROM STA. 204+42 TO STA. 204+63
FROM STA. 205+43 TO STA. 205+62

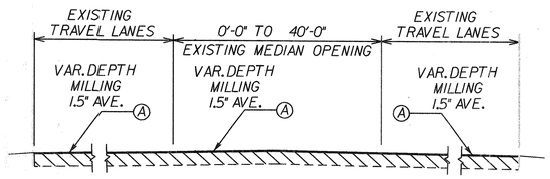

TS-5
OVERLAY
TYPICAL SECTION
FROM STA. 204+63 TO STA. 205+43

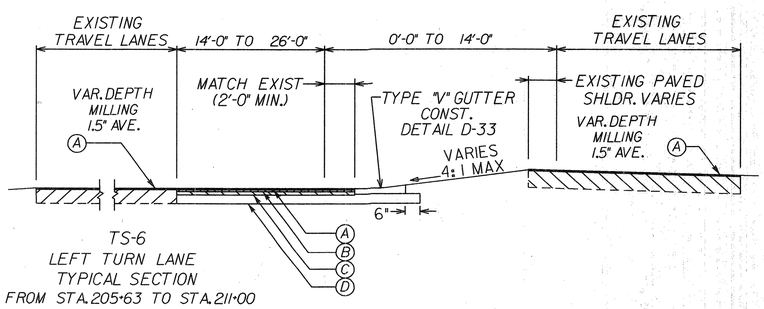

TS-6
LEFT TURN LANE
TYPICAL SECTION
FROM STA. 205+63 TO STA. 211+00

REQUIRED PAVEMENT

- (A) ASPHALTIC CONCRETE 12.5 mm SUPERPAVE, 165 LBS/S.Y., MIX DESIGN LEVEL D
- (B) ASPHALTIC CONCRETE 19 mm SUPERPAVE, 220 LBS/S.Y., MIX DESIGN LEVEL D
- (C) ASPHALTIC CONCRETE 25 mm SUPERPAVE, 660 LBS/S.Y., MIX DESIGN LEVEL C
- (D) GRADED AGGREGATE BASE, 10"
- LIMITS OF RESURFACING
- LIMITS OF FULL-DEPTH PAVEMENT

S. R. 247 / U. S. 129
INTERSECTION IMPROVEMENT @
M. P. 2.27 MEDIAN CROSSOVER

VOLKERT & ASSOCIATES, INC.
CONSULTING ENGINEERS
2515 CLEVELAND HIGHWAY
SUITE 5
DALTON, GEORGIA 30721
(706)278-9288

SCALE IN FEET
0 50 100 200

DATE	REVISIONS	DATE	REVISIONS
8-4-04	USE ON CONSTRUCTION		

GEORGIA
DEPARTMENT OF TRANSPORTATION
CONSTRUCTION PLAN
PROJECT STP-034-3(37)
COUNTY BIBB
DATE SH OF

CPDOT

9/16/2004 9:42:32 AM \\GDOT-DSN1\GOPLOT\OFF\wo_hp8000_mylar_36x24.pcf JWHEELER P:\Turn Lanes\Projects\333090\Revised Plans\Design files 8-4-04\333090ff32.prf CR=1.0C