STATE	PROJECT NUMBER	SHEET NO.	TOTAL SHEETS
GA.	STP-034-3(37)	116M	116

10-24-03
11-12-03

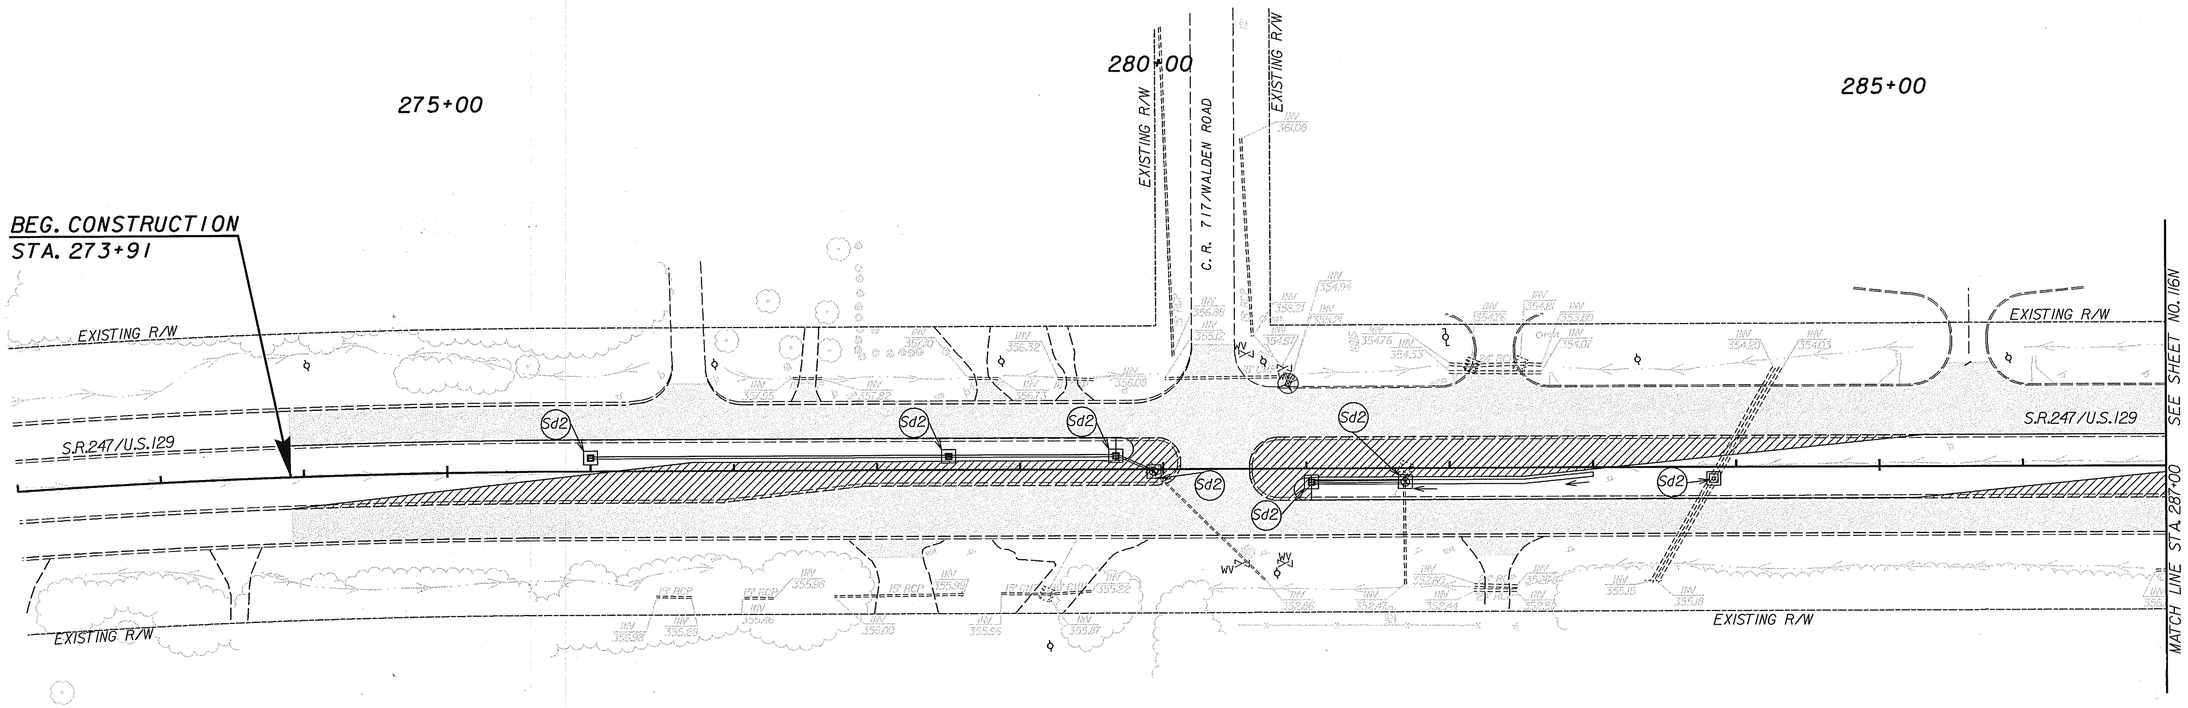

EROSION CONTROL LEGEND

Sd1	SEDIMENT BARRIER
Sd2	INLET TRAP
Sd5	SILT FENCE CHECK DAM
SM	EROSION CONTROL MAT
St-Rp	STORM DRAIN OUTLET PROTECTION - RIP RAP

S.R. 247 / U.S. 129
INTERSECTION IMPROVEMENT @
C.R. 717 / WALDEN ROAD

VOLKERT & ASSOCIATES, INC.
CONSULTING ENGINEERS
2515 CLEVELAND HIGHWAY
SUITE 5
DALTON, GEORGIA 30721
(706)278-9288

SCALE IN FEET
0 50 100 200

DATE	REVISIONS	DATE	REVISIONS

GEORGIA
DEPARTMENT OF TRANSPORTATION
EROSION CONTROL PLANS
PROJECT STP-034-3(37)
COUNTY BIBB
DATE SH OF

DGN$SPECIFICATION$$$$$$$$$$$$$$$$$$$$$$$
SHOWDATETIME$$$$$$$

CPDOT
...\Erosion Control\333090er09.dgn 11/12/2003 09:10:06 AM