STATE	PROJECT NUMBER	SHEET NO.	TOTAL SHEETS
GA.	BRST-005-1(32)	12	135

REVISION DATES

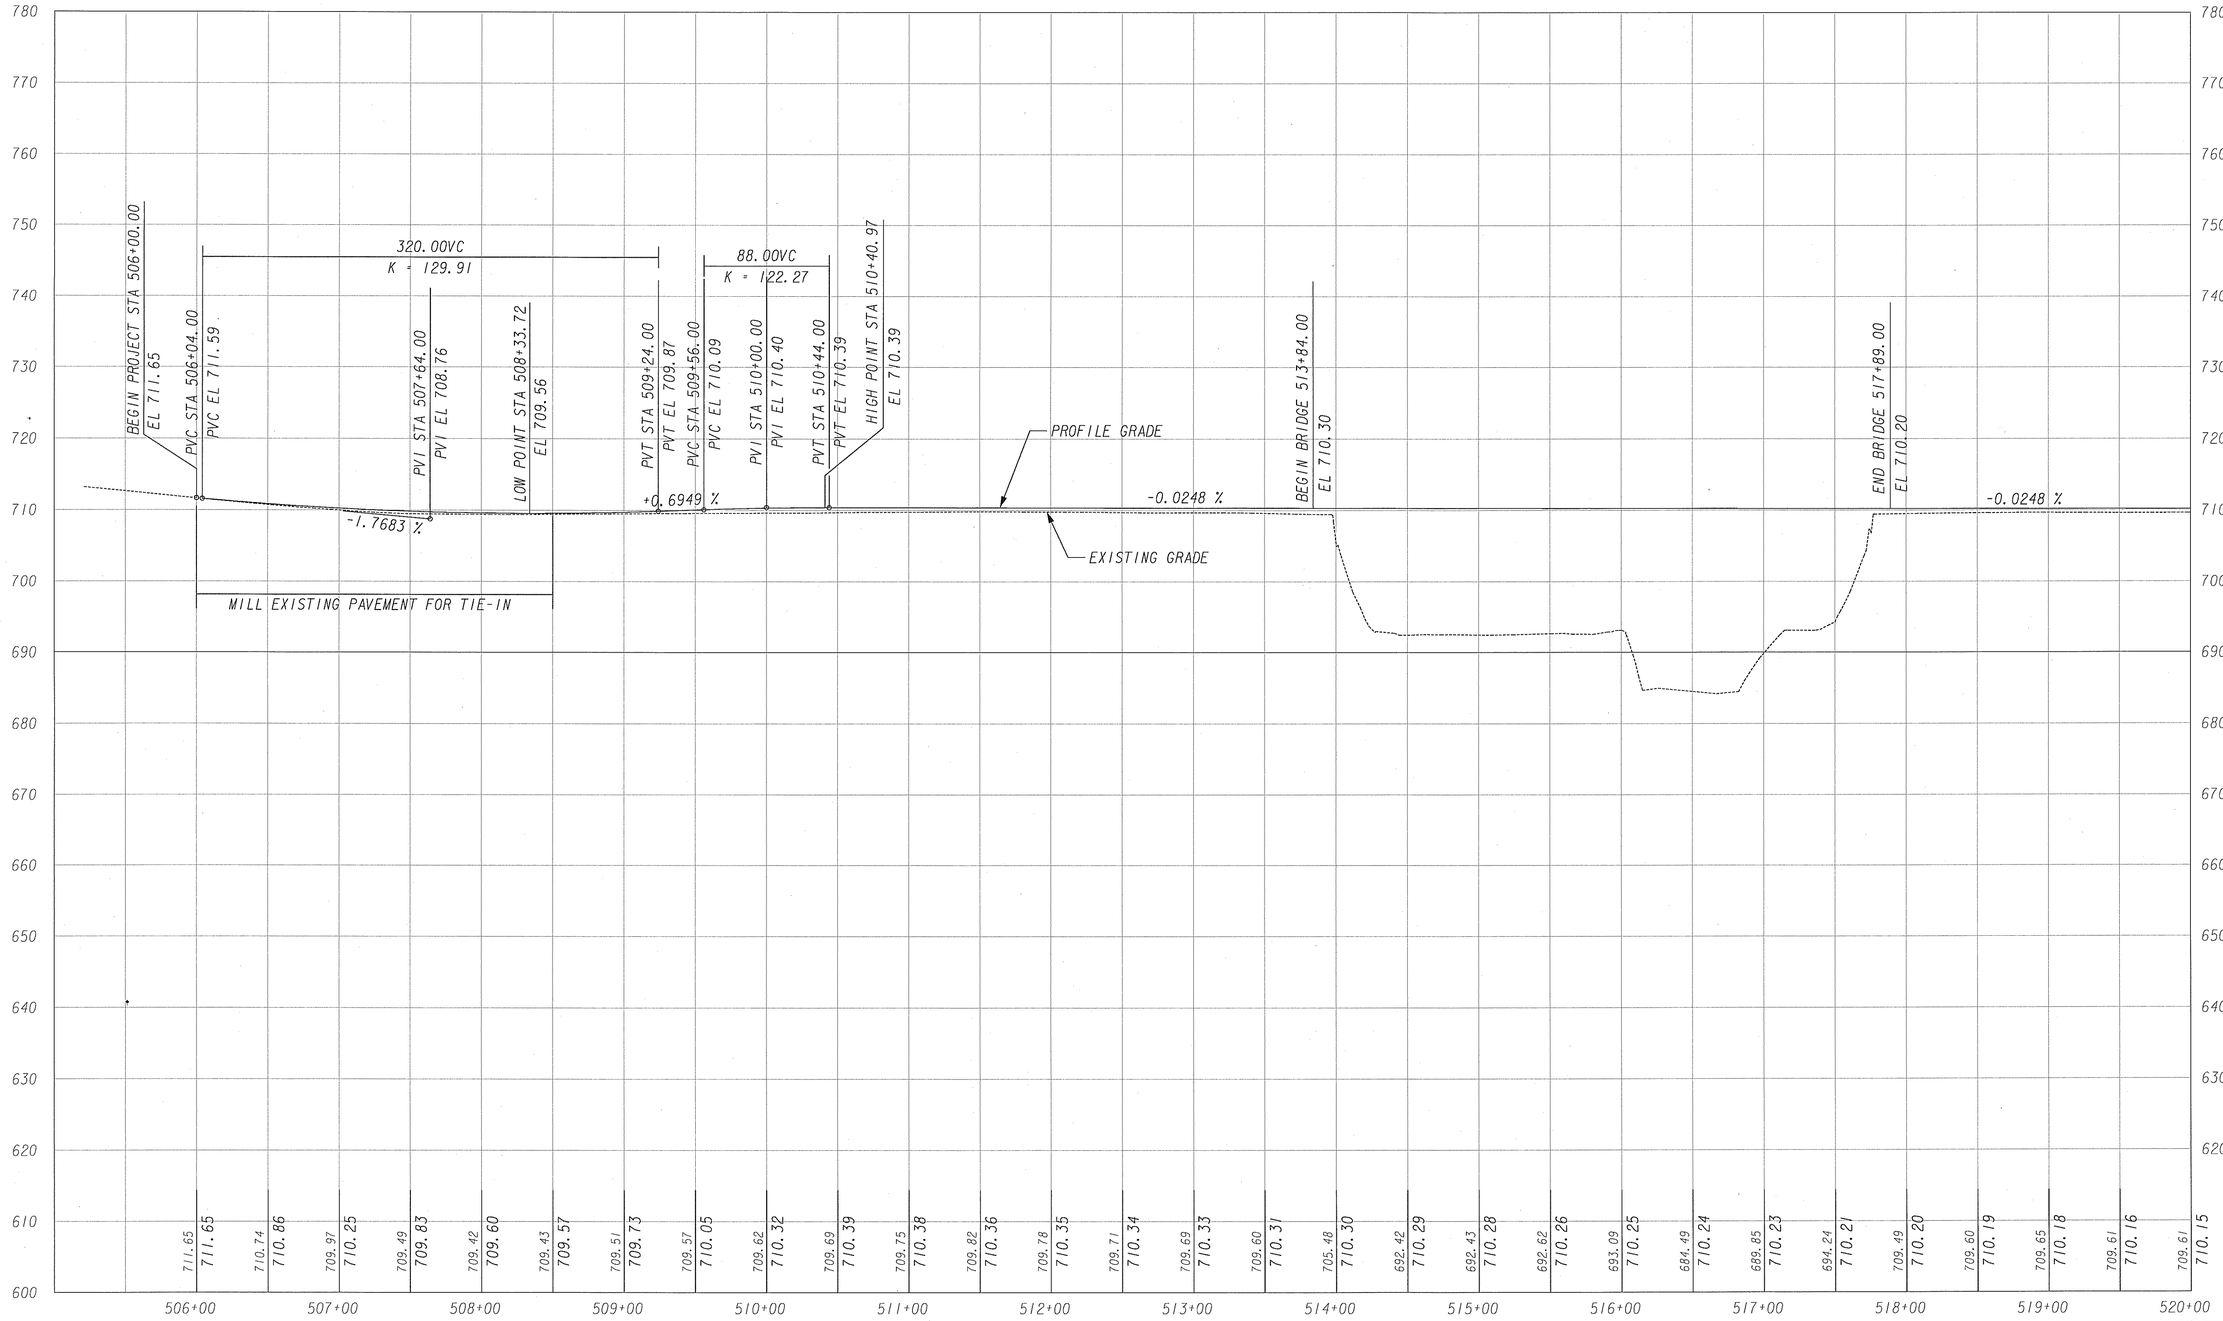

SCALE:
1" = 50' HORZ.
1" = 10' VERT.

STATE OF GEORGIA
DEPARTMENT OF TRANSPORTATION
OFFICE OF CONSULTANT DESIGN

MAINLINE PROFILE

SR 18 BRIDGE OVER POTATO CREEK STA. 506+00 TO STA. 520+00

DRAWING No.
15-01

$DATE$
DGN
PRF